PROJECT REFERENCE NO.	SHEET NO.
B-4722B	EC-7/CONST.4
R/W SHEET NO.	
ROADWAY DESIGN ENGINEER	HYDRAULICS ENGINEER

NAD 83/NSRS 2007

DETAIL C
CAUSEWAY REMOVAL
(NOT TO SCALE)

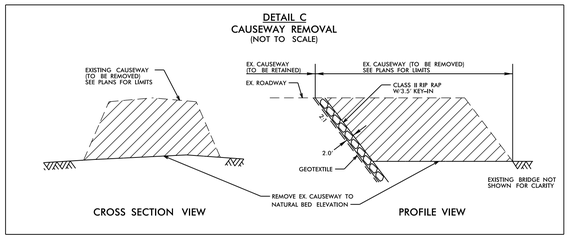

–L– STA. 40+96 TO 44+05 RT.

DETAIL G
POWER POLE EXCAVATION
(NOT TO SCALE)

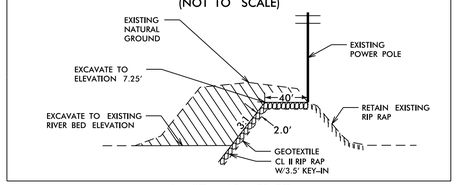

–L– STA. 43+51 RT.

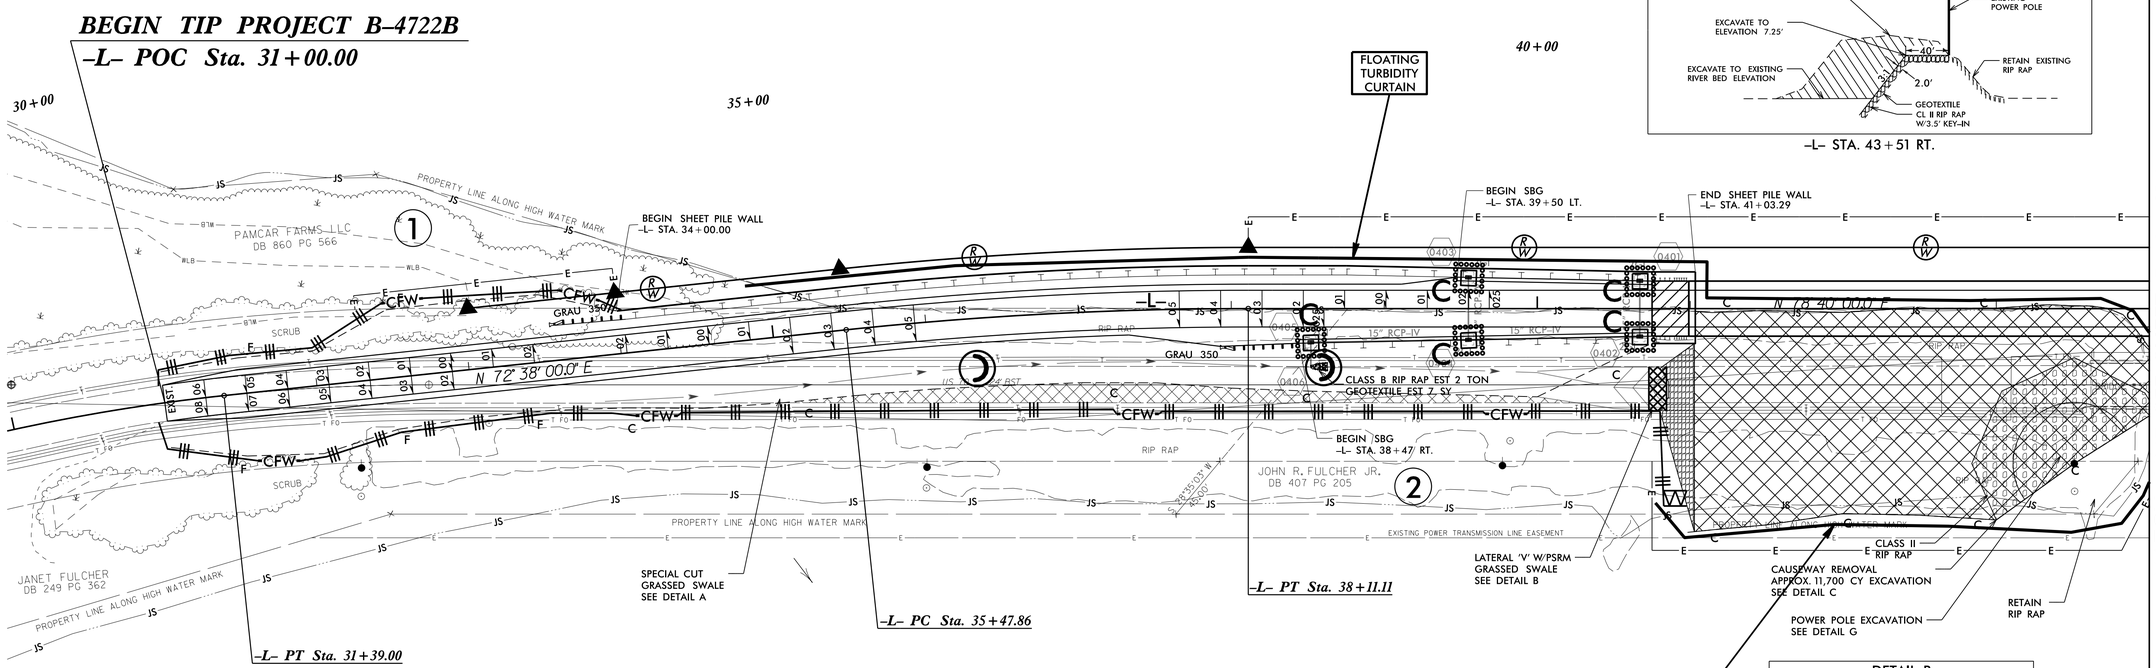

DETAIL A
SPECIAL CUT GRASSED SWALE
(Not to Scale)

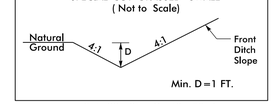

–L– STA. 33+86 TO 40+50 RT.

DETAIL B
GRASSED SWALE w/PSRM
(Not to Scale)

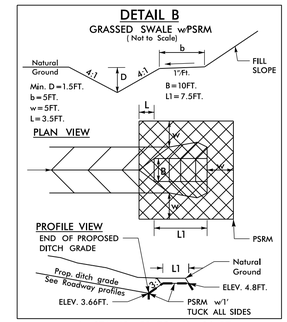

–L– STA. 40+50 TO 40+86 RT.

NOTE:
UTILIZE SPECIAL STILLING BASIN(S) AS STILLING BASIN WHERE APPLICABLE.

PAVEMENT REMOVAL

8/17/99

02-DEC-2014 13:35
H:\Environmental\Design\B-4722B_EC_psh4.dgn
kcomptler: 01 REV 07.16