8/17/99

PROJECT REFERENCE NO.	SHEET NO.
B-4722B	EC-4/CONST.4
R/W SHEET NO.	
ROADWAY DESIGN ENGINEER	HYDRAULICS ENGINEER

ENVIRONMENTALLY SENSITIVE AREA
SEE PROJECT SPECIAL PROVISIONS

CLEARING AND GRUBBING
EROSION CONTROL FOR
CONSTRUCTION SHEET 4

NOTE:
PLACE TEMPORARY ROCK SEDIMENT DAMS TYPE – B AND TEMPORARY ROCK SILT CHECKS TYPE – A AT DRAINAGE OUTLETS.

NAD 83/NSRS 2007

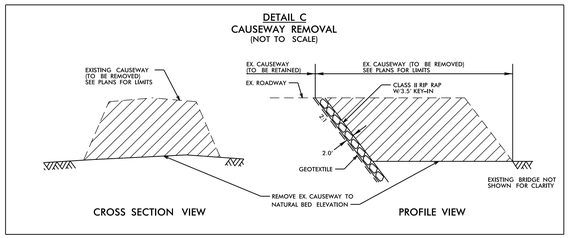

–L– STA. 40+96 TO 44+05 RT.

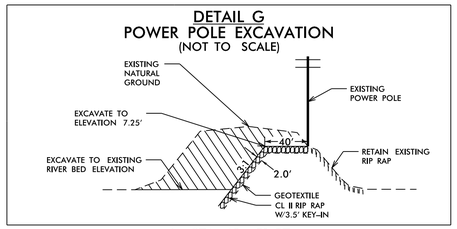

–L– STA. 43+51 RT.

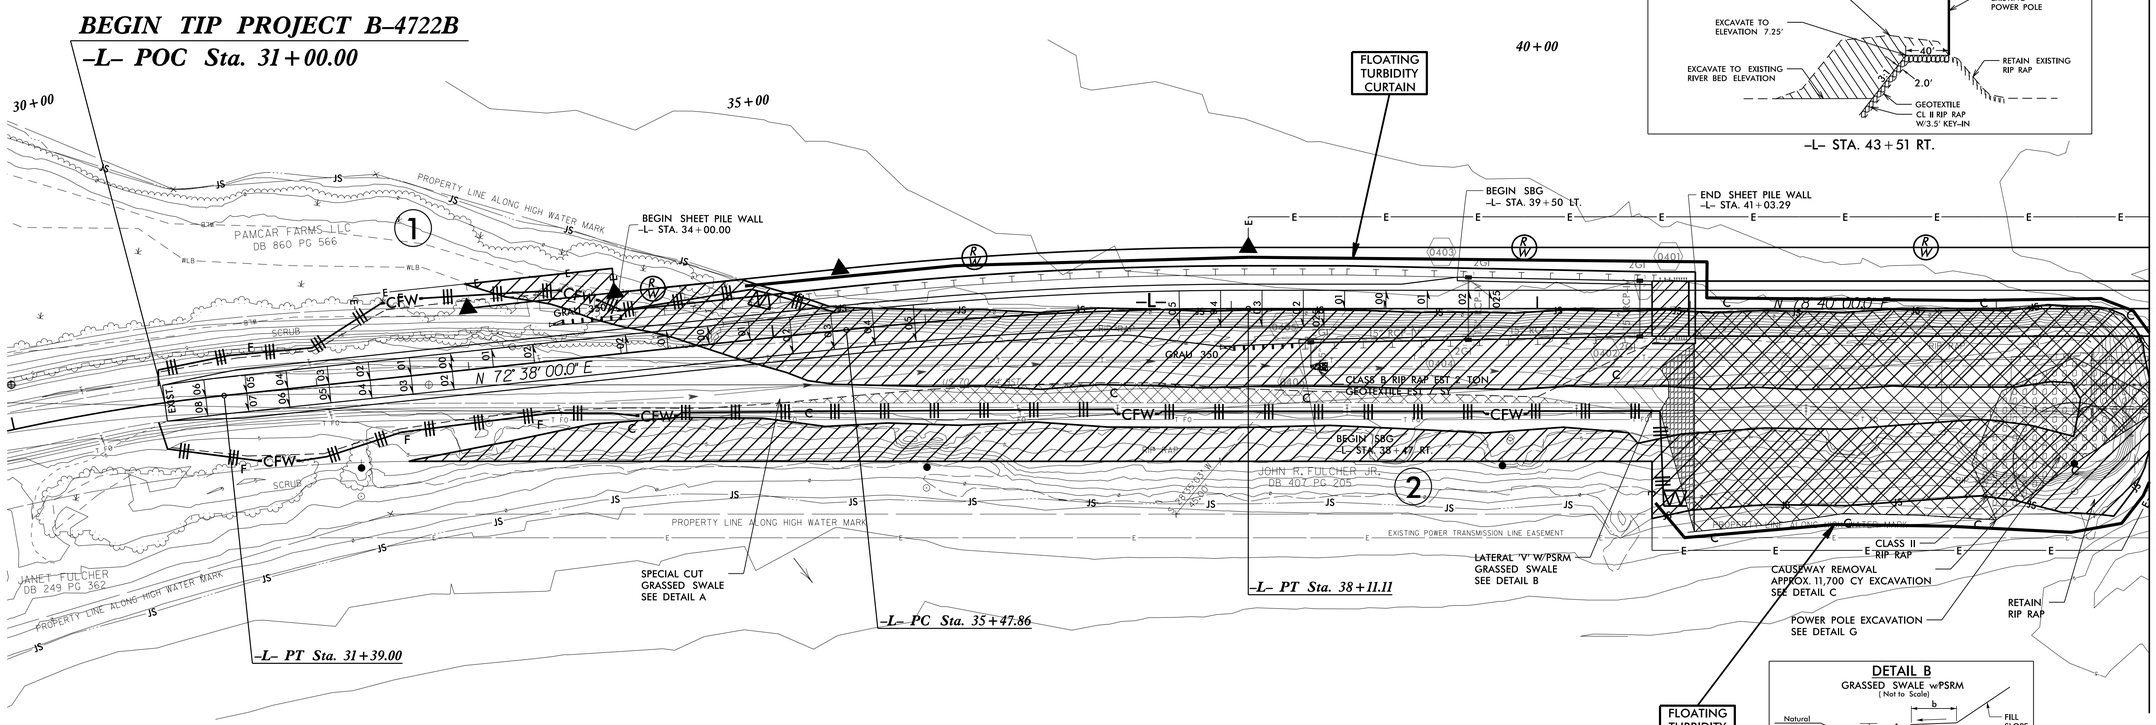

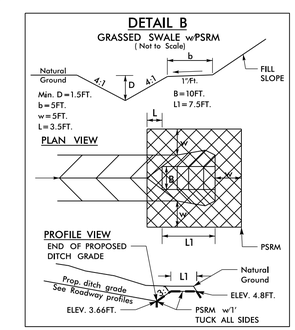

–L– STA. 40+50 TO 40+86 RT.

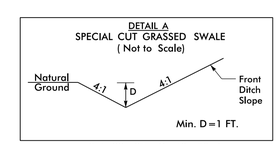

–L– STA. 33+86 TO 40+50 RT.

FLOATING TURBIDITY CURTAIN

NOTE:
UTILIZE SPECIAL STILLING BASIN(S) AS STILLING BASIN WHERE APPLICABLE.

PAVEMENT REMOVAL

02-DEC-2014 13:32
R:\Environmental\Design\B-4722B_EC_psh4.dgn
pcopeland BENTLEY/V8i