09/08/99

TIP NO: B-4722B

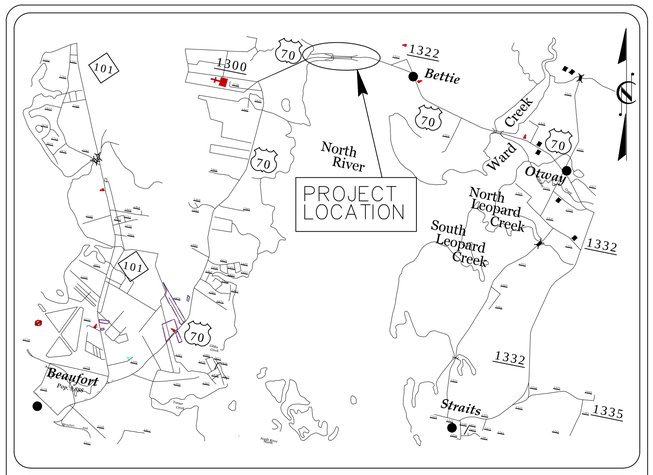

VICINITY MAP

STATE OF NORTH CAROLINA
DIVISION OF HIGHWAYS

T.I.P. NO.	SHEET NO.
B-4722B	UC-1

UTILITY CONSTRUCTION PLANS
CARTERET COUNTY

LOCATION: BRIDGE NO. 33 OVER THE NORTH RIVER ON US 70
TYPE OF WORK: ELECTRICAL CONDUIT

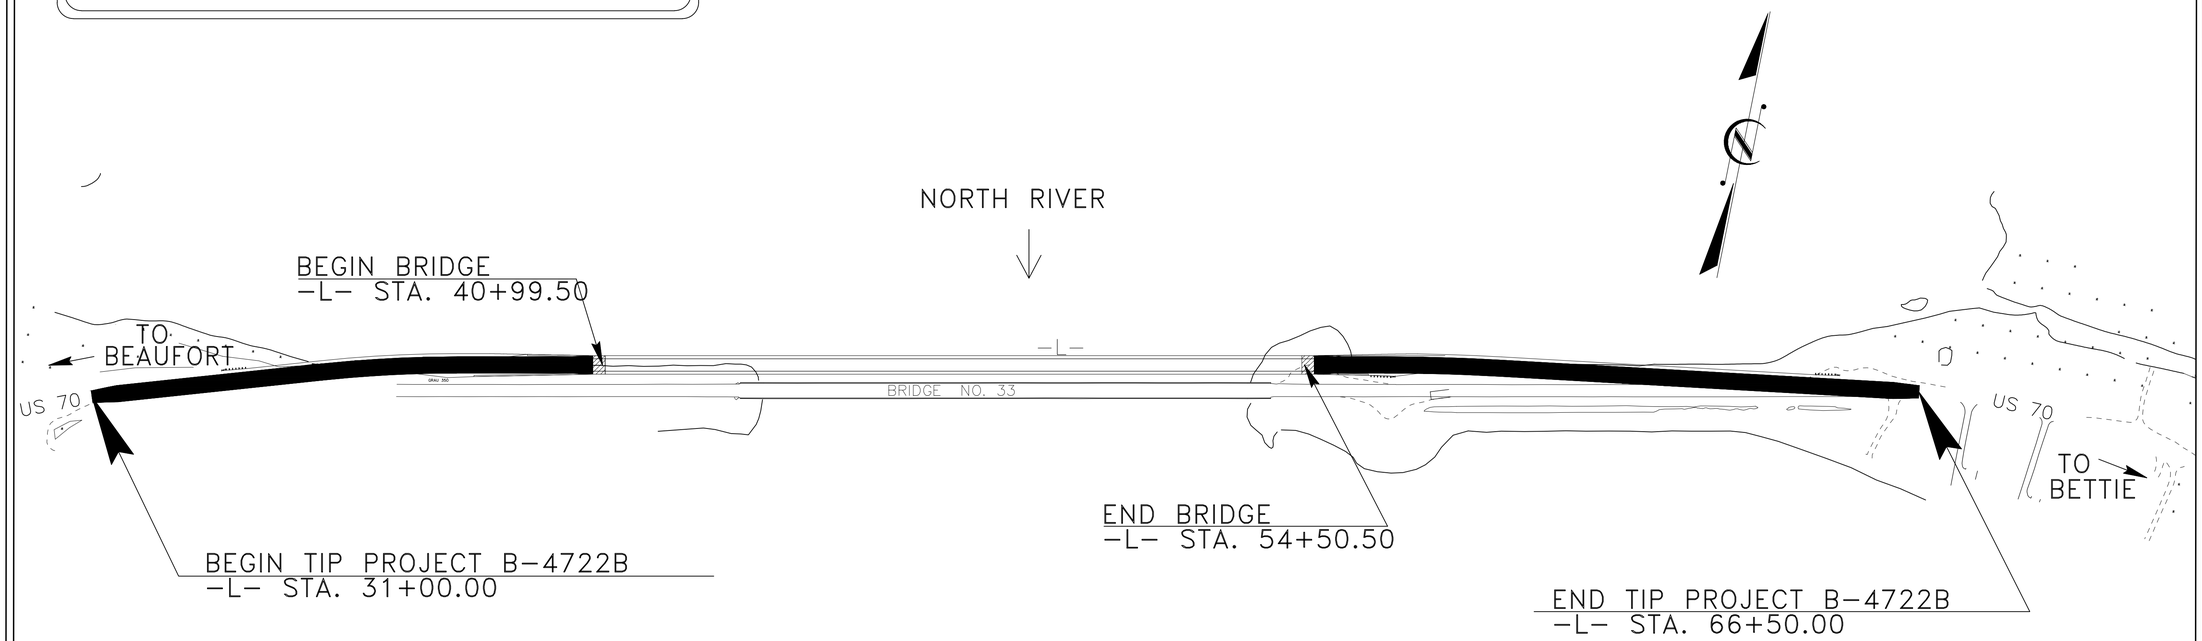

JOB# 1332 LD6084

ELECTRICAL DESIGN BY:
DIBBLE & PLEDGER, P.A.
222 WEST MAIN STREET, WASHINGTON N.C. 27889
PHONE : (252) 946-3320 FAX: (252) 946-5160
E-MAIL: rpledger@dibbleandpledger.com

DRAWN BY: WAW DATE: 12-2-2014
CHECKED BY: REP DATE: 12-2-2014

GRAPHIC SCALES

50 25 0 50 100
PLANS

50 25 0 50 100
PROFILE (HORIZONTAL)

10 5 0 10 20
PROFILE (VERTICAL)

INDEX OF SHEETS

SHEET NO.	DESCRIPTION
UC-1	TITLE SHEET
UC-2	UTILITY SYMBOLOGY
UC-3	NOTES
UC-3A	DETAILS
UC-4	GENERAL DRAWING
UC-5	PLAN OF SPANS
UC-6	SECTIONS

ELECTRICAL CONDUIT OWNER ON PROJECT

(1) FIBER OPTIC CONDUIT - CENTURYLINK, INC.

SEAL

NORTH CAROLINA PROFESSIONAL SEAL 11654 ENGINEER RONALD E. PLEDGER

Docu Sign Envelope: 501B8B0C-0F7C-4B0A-A7A1-A7A1A7A1A7A1

12/12/2014

STATE OF NORTH CAROLINA DEPARTMENT OF TRANSPORTATION

PREPARED IN THE OFFICE OF:
DIVISION OF HIGHWAYS
UTILITIES UNIT
UTILITIES ENGINEERING

1555 MAIL SERVICES CENTER
RALEIGH NC 27699-1555
PHONE (919) 707-6690
FAX (919) 250-4151

N/A	UTILITIES SECTION ENGINEER
N/A	UTILITIES SQUAD LEADER PROJECT ENGINEER
N/A	UTILITIES PROJECT DESIGNER