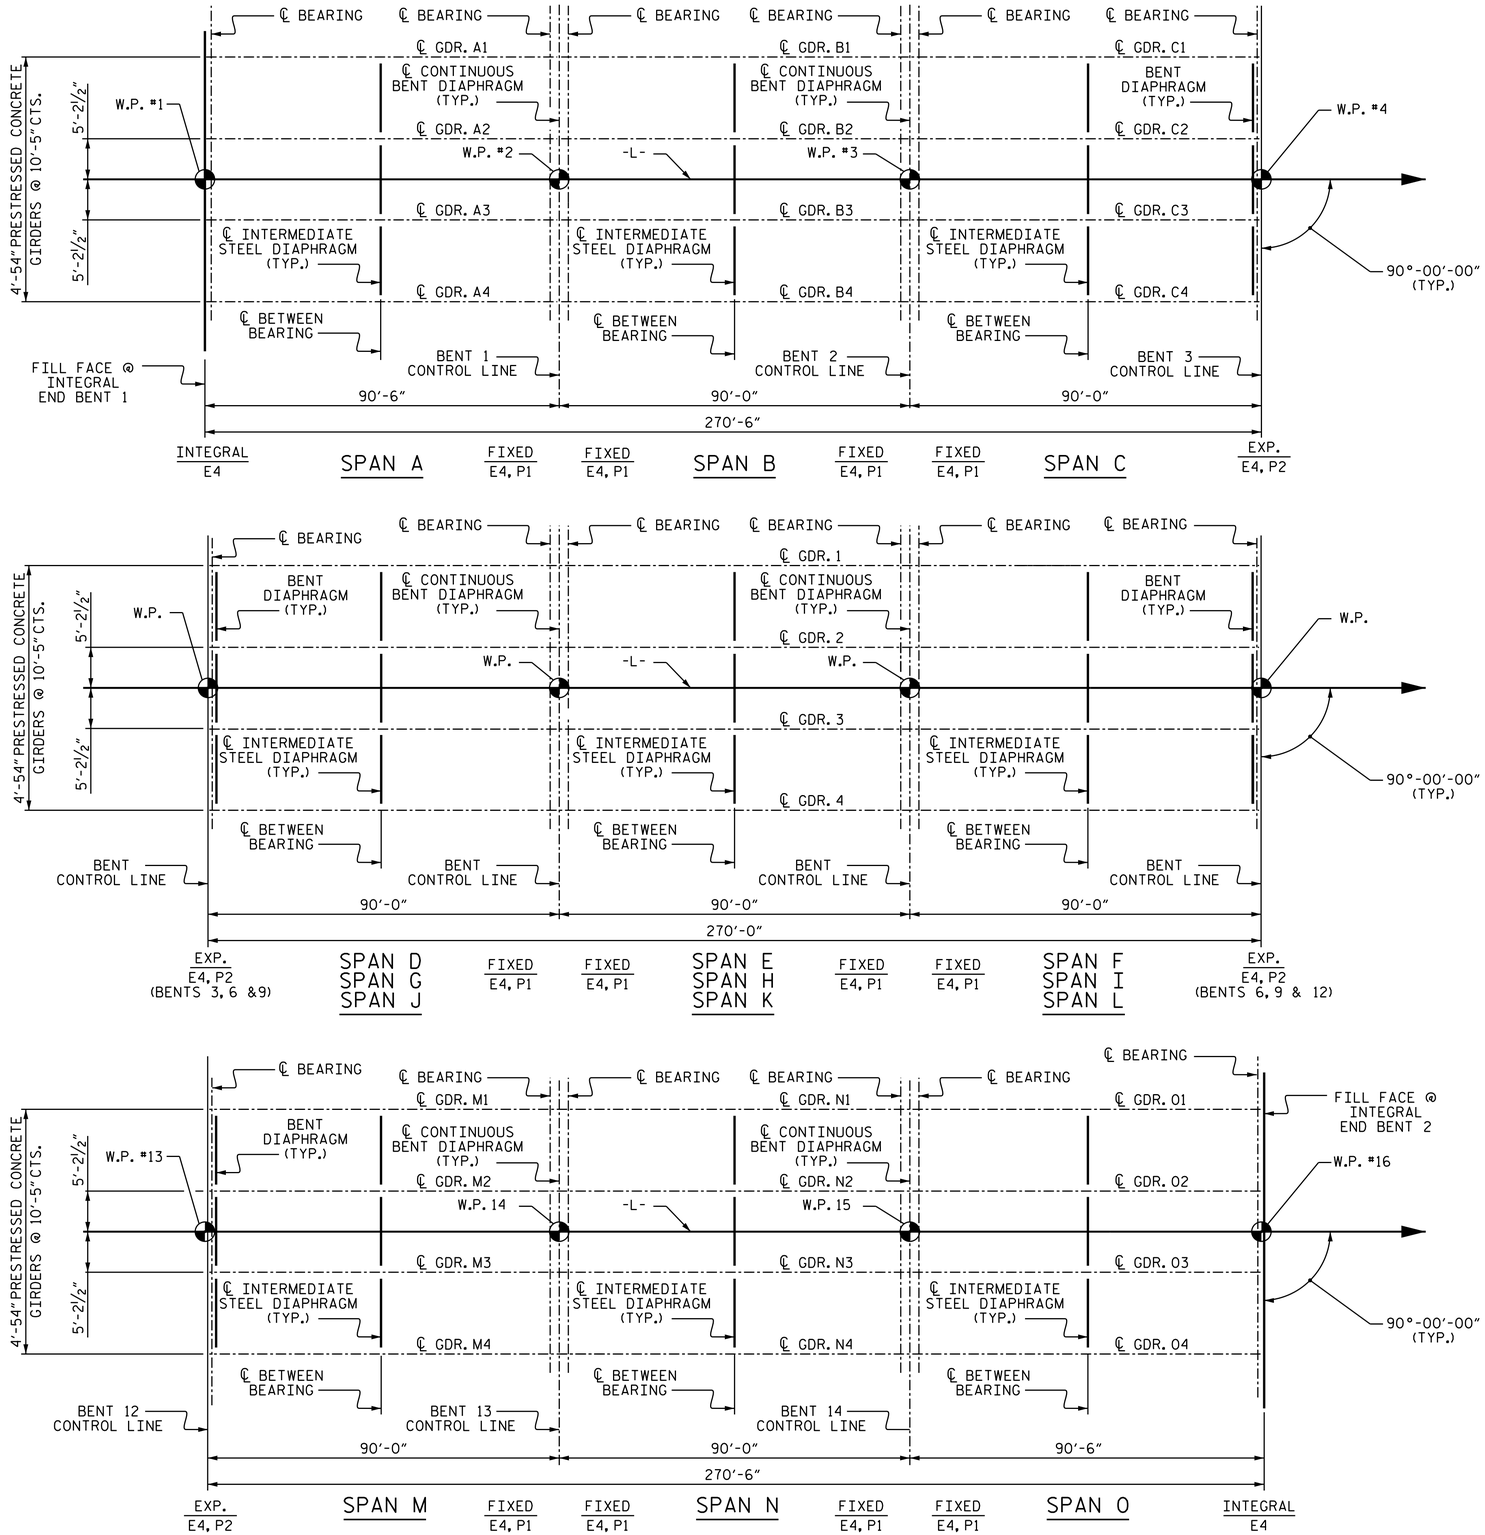

GIRDER LAYOUT

PROJECT NO. B-4722B
CARTERET COUNTY
STATION: 47+75.00 -L-

STATE OF NORTH CAROLINA
DEPARTMENT OF TRANSPORTATION
RALEIGH

SUPERSTRUCTURE
GIRDER LAYOUT

NORTH CAROLINA PROFESSIONAL SEAL 22005 ENGINEER A. KEITH PASCHAL

DocuSigned by: A. Keith Paschal F8B6AD6DB2FC48F... 1/16/2015

REVISIONS						
NO.	BY:	DATE:	NO.	BY:	DATE:	
1			3			
2			4			

SHEET NO. S-16
TOTAL SHEETS 45

DRAWN BY : D. G. ELY DATE : 10/14/14
CHECKED BY : B. N. BARODAWALA DATE : 11/3/14
DESIGN ENGINEER OF RECORD : M. M. AHMED DATE : 10/14/14

16-JAN-2015 15:10
R:\structures\Final Plans\B4722B_sd_FP.dgn
kpaschal