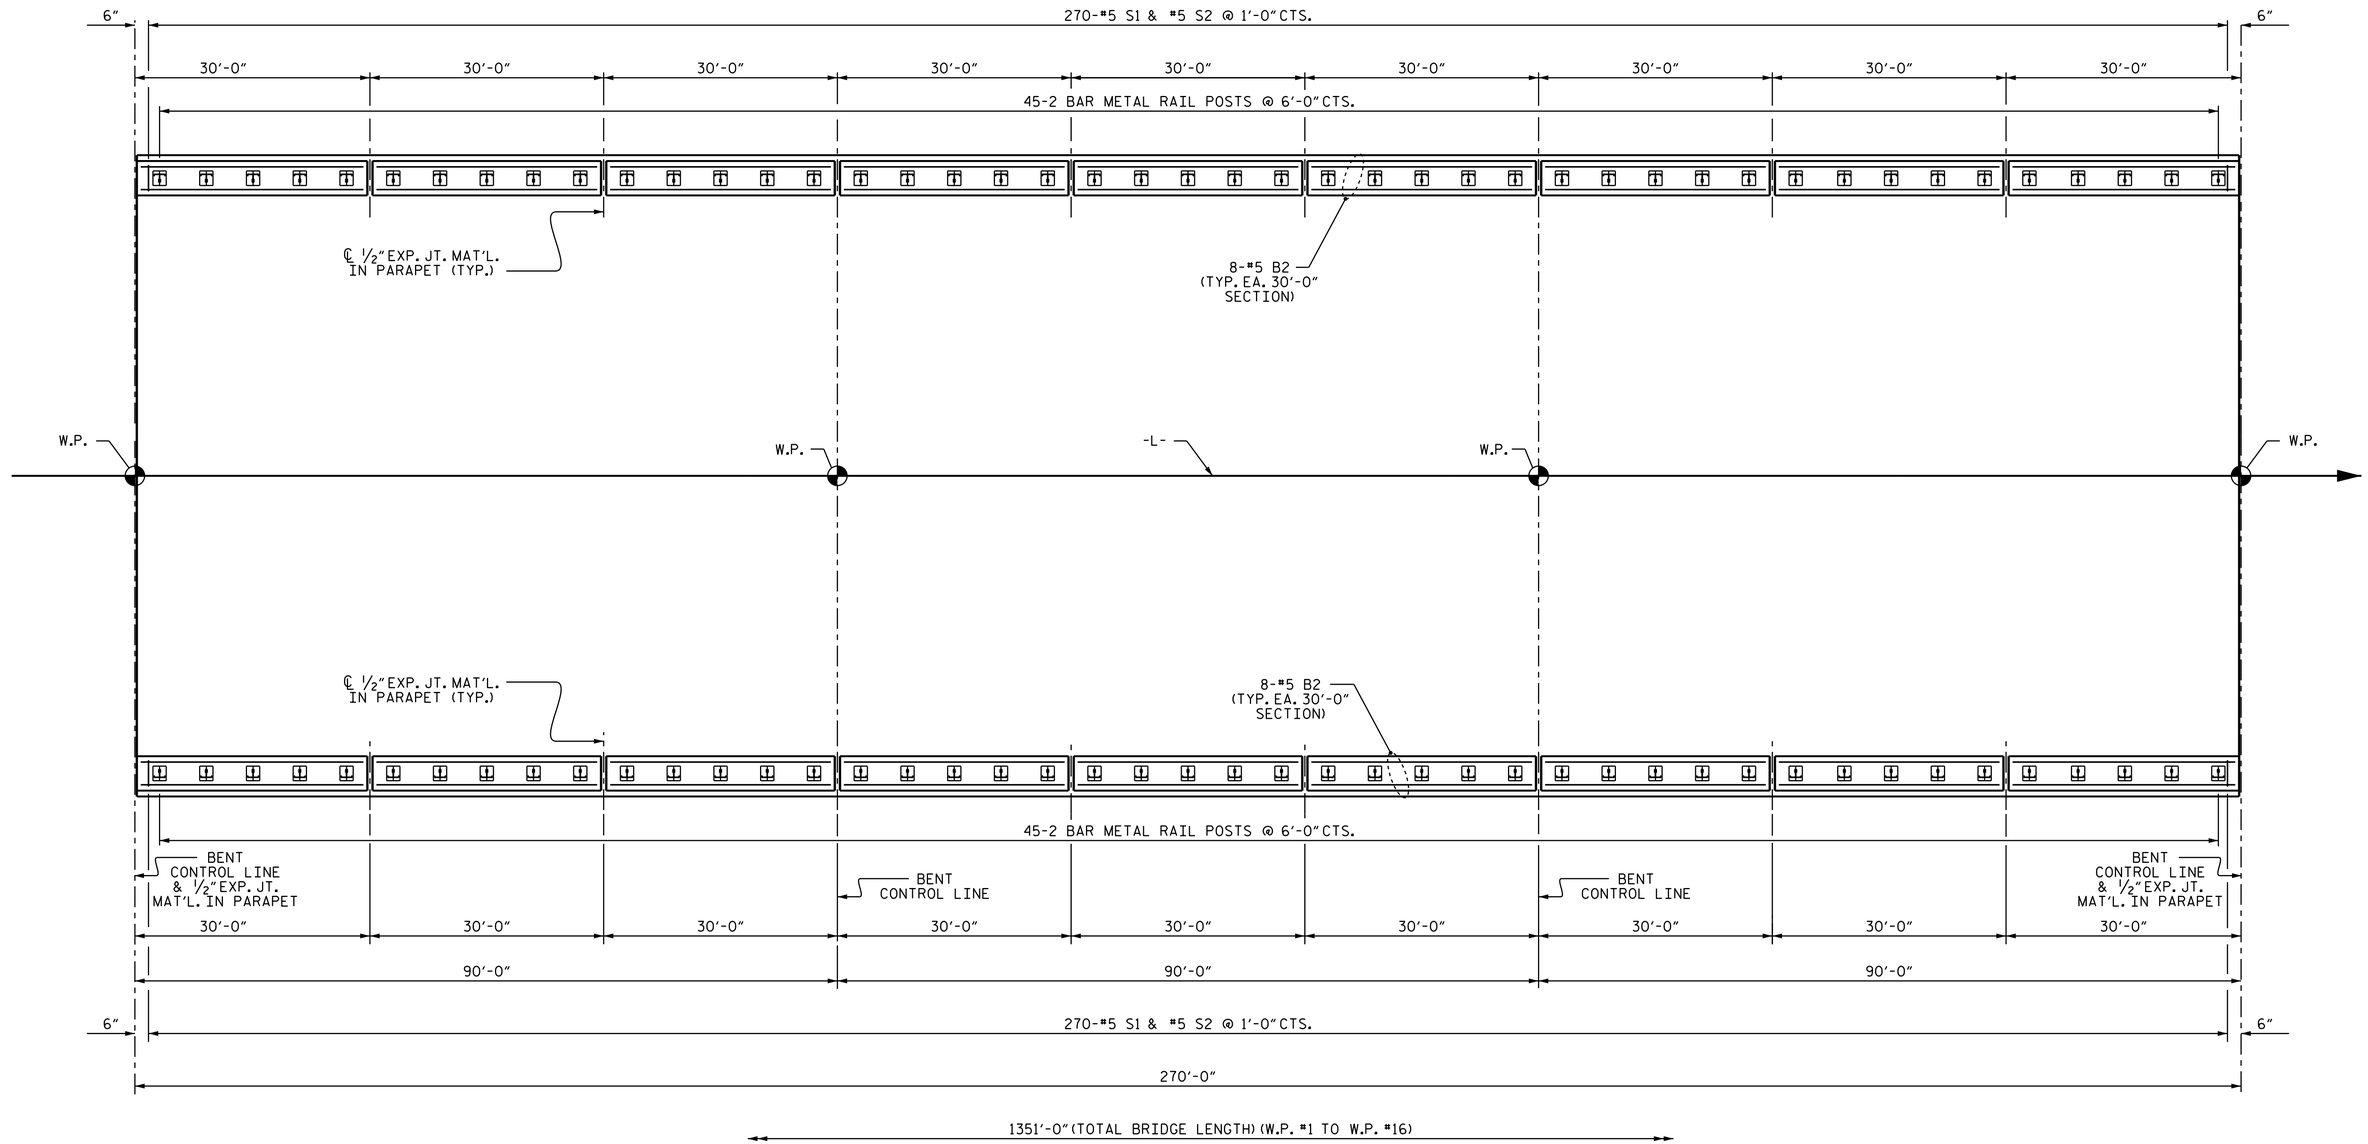

PLAN OF PARAPET AND RAIL POST SPACING FOR SPANS "D-E-F", "G-H-I", "J-K-L"

PROJECT NO. B-4722B

CARTERET COUNTY

STATION: 47+75.00 -L-

SHEET 5 OF 6

STATE OF NORTH CAROLINA
DEPARTMENT OF TRANSPORTATION
RALEIGH

SUPERSTRUCTURE

1'-2" X 2'-6"
CONCRETE PARAPET
AND RAIL POST
SPACINGS

NORTH CAROLINA PROFESSIONAL SEAL 22005 ENGINEER A. KEITH PASCHAL

DocuSigned by: A. Keith Paschal
F8B6AD6DB2FC48F...
1/16/2015

REVISIONS							SHEET NO.
NO.	BY:	DATE:	NO.	BY:	DATE:		S-26
1			3				TOTAL SHEETS
2			4				45

DRAWN BY : D. G. ELY DATE : 01/14/14
CHECKED BY : B. N. BARODAWALA DATE : 05/19/14
DESIGN ENGINEER OF RECORD: M. M. AHMED DATE :

16-JAN-2015 15:10
R:\structures\Final Plans\B4722B_sd_BR.dgn
kpaschal