F.A. PROJECT NO. BRNHS-0070(84)

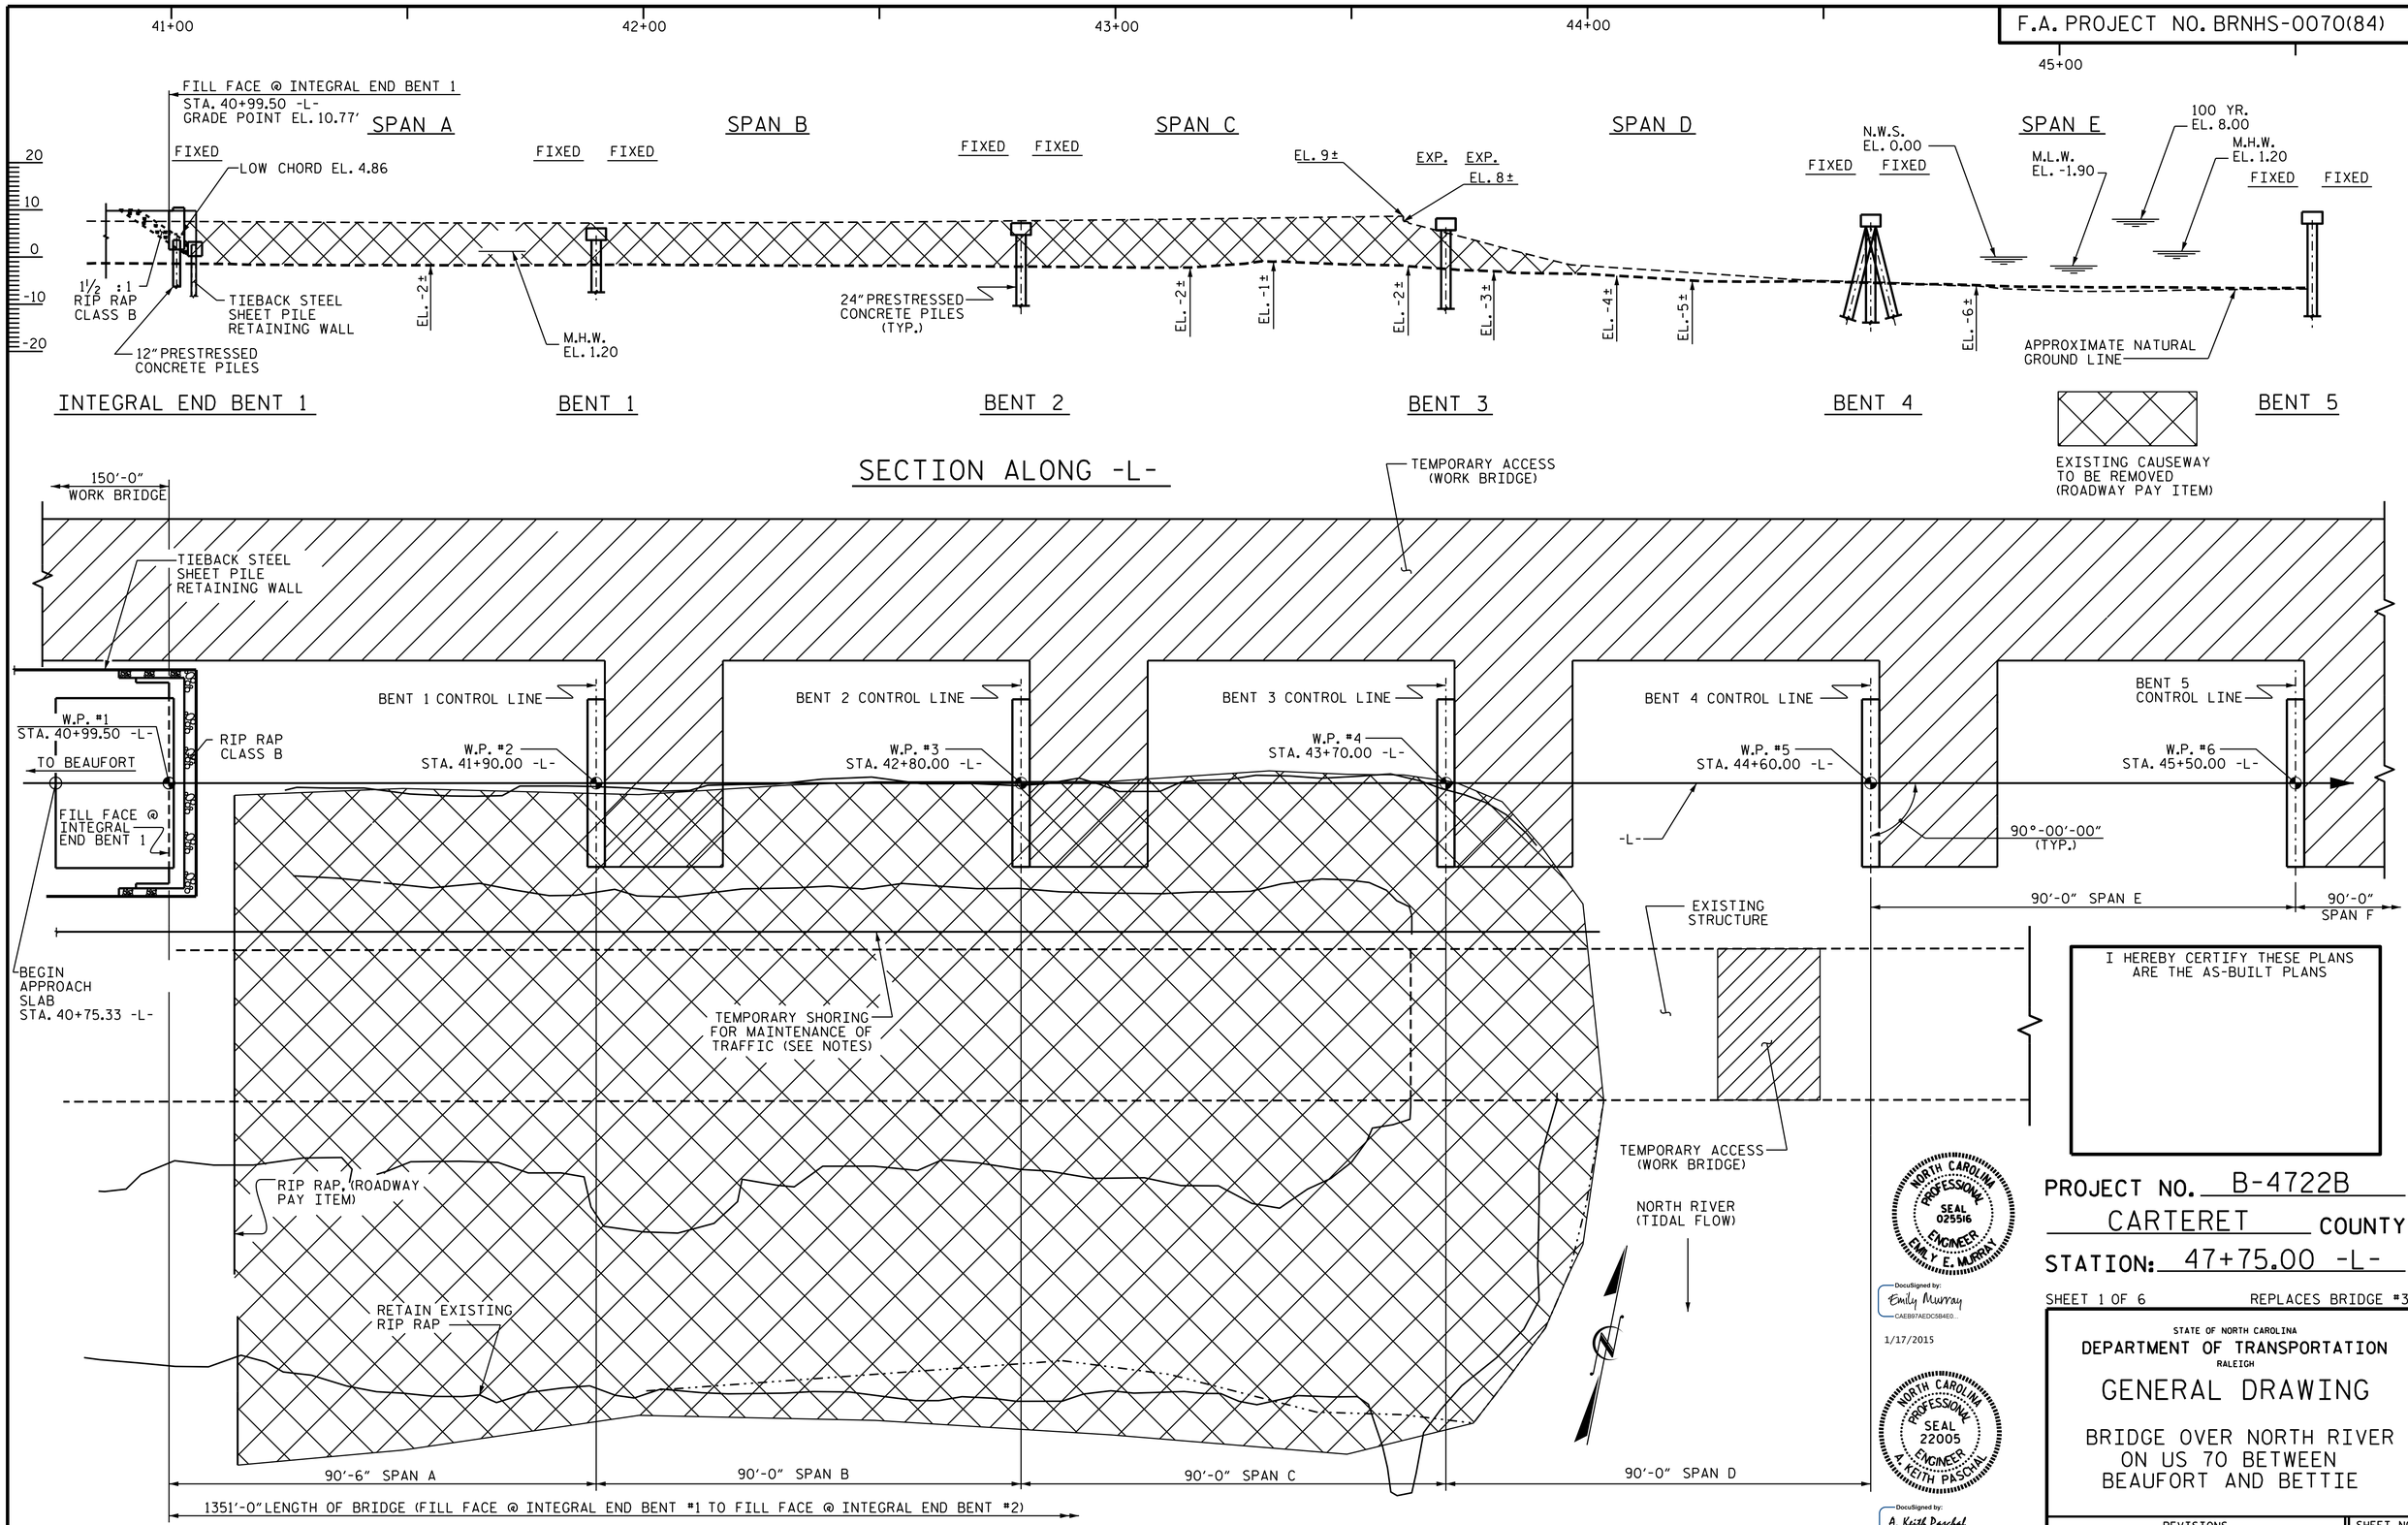

PLAN

PILES NOT SHOWN FOR CLARITY

I HEREBY CERTIFY THESE PLANS ARE THE AS-BUILT PLANS

NORTH CAROLINA PROFESSIONAL SEAL 025516 ENGINEER EMILY E. MURRAY

DocuSigned by: Emily Murray CAEB97AEDC5B4E0...

1/17/2015

NORTH CAROLINA PROFESSIONAL SEAL 22005 ENGINEER A. KEITH PASCHAL

DocuSigned by: A. Keith Paschal F8B6AD6DB2FC48F...

1/16/2015

PROJECT NO. B-4722B

CARTERET COUNTY

STATION: 47+75.00 -L-

SHEET 1 OF 6 REPLACES BRIDGE #33

STATE OF NORTH CAROLINA
DEPARTMENT OF TRANSPORTATION
RALEIGH

GENERAL DRAWING

BRIDGE OVER NORTH RIVER ON US 70 BETWEEN BEAUFORT AND BETTIE

REVISIONS						SHEET NO.
NO.	BY:	DATE:	NO.	BY:	DATE:	S-1
1			3			TOTAL SHEETS
2			4			42

DRAWN BY : B.N.BARODAWALA DATE : 8-5-14
CHECKED BY : D. G. ELY DATE : 8-15-14
DESIGN ENGINEER OF RECORD: A. K. PASCHAL DATE : 11-2014

16-JAN-2015 15:09
R:\structures\Final Plans\B-4722B_SD_GD.dgn
kpaschal