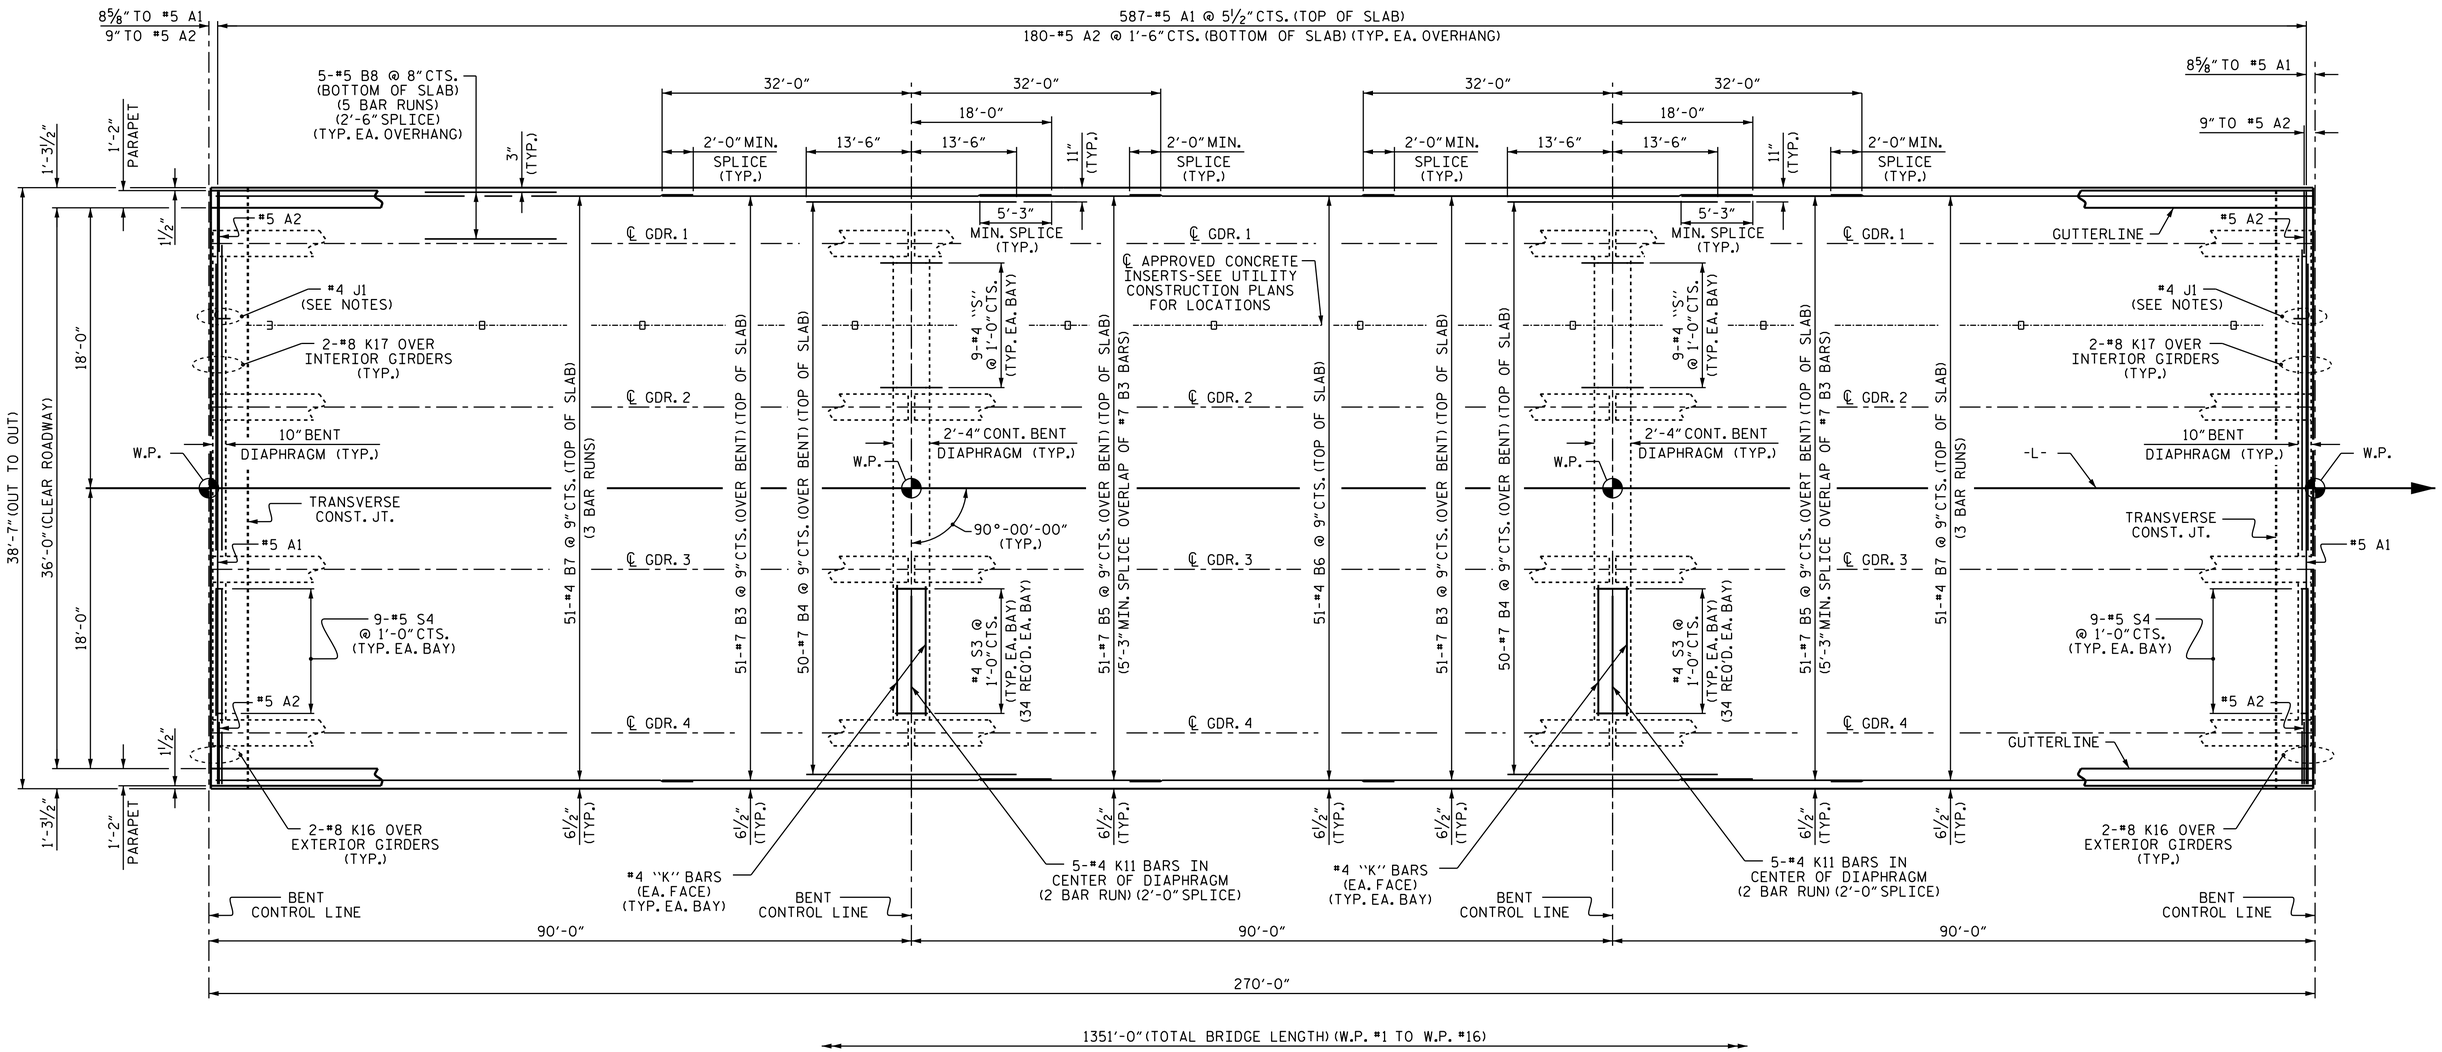

SPAN D
SPAN G
SPAN J

SPAN E
SPAN H
SPAN K

SPAN F
SPAN I
SPAN L

PLAN OF SPANS "D-E-F", "G-H-I", "J-K-L"

NOTES

FOR LOCATION OF INTERMEDIATE DIAPHRAGMS, SEE "GIRDER LAYOUT" SHEETS. FOR DETAILS, SEE "INTERMEDIATE STEEL DIAPHRAGMS FOR TYPE IV PRESTRESSED CONCRETE GIRDERS" SHEET.

FOR PLACEMENT OF #4 J1 BAR, SEE "EXPANSION JOINT SEAL DETAILS" SHEETS.

FOR TRANSVERSE CONSTRUCTION JOINT LOCATIONS, SEE "CONCRETE DECK POUR DETAILS" SHEET.

FOR WORK POINT NUMBERS, SEE "GENERAL DRAWING" SHEETS.

PROJECT NO. B-4722B
CARTERET COUNTY
STATION: 47+75.00 -L-

SHEET 2 OF 4

STATE OF NORTH CAROLINA
DEPARTMENT OF TRANSPORTATION
RALEIGH

SUPERSTRUCTURE
PLAN OF SPANS

NORTH CAROLINA PROFESSIONAL SEAL 22005 ENGINEER A. KEITH PASCHAL

DocuSigned by: A. Keith Paschal F8B6AD6DB2FC48F... 1/16/2015

REVISIONS						SHEET NO.
NO.	BY:	DATE:	NO.	BY:	DATE:	S-13
1			3			TOTAL SHEETS
2			4			45

DRAWN BY : D. G. ELY DATE : 01/14/14
CHECKED BY : B. N. BARODAWALA DATE : 03/31/14
DESIGN ENGINEER OF RECORD: M. M. AHMED DATE : 10/14/14

16-JAN-2015 15:09
R:\structures\Final Plans\B4722B_sd_PS.dgn
kpaschal