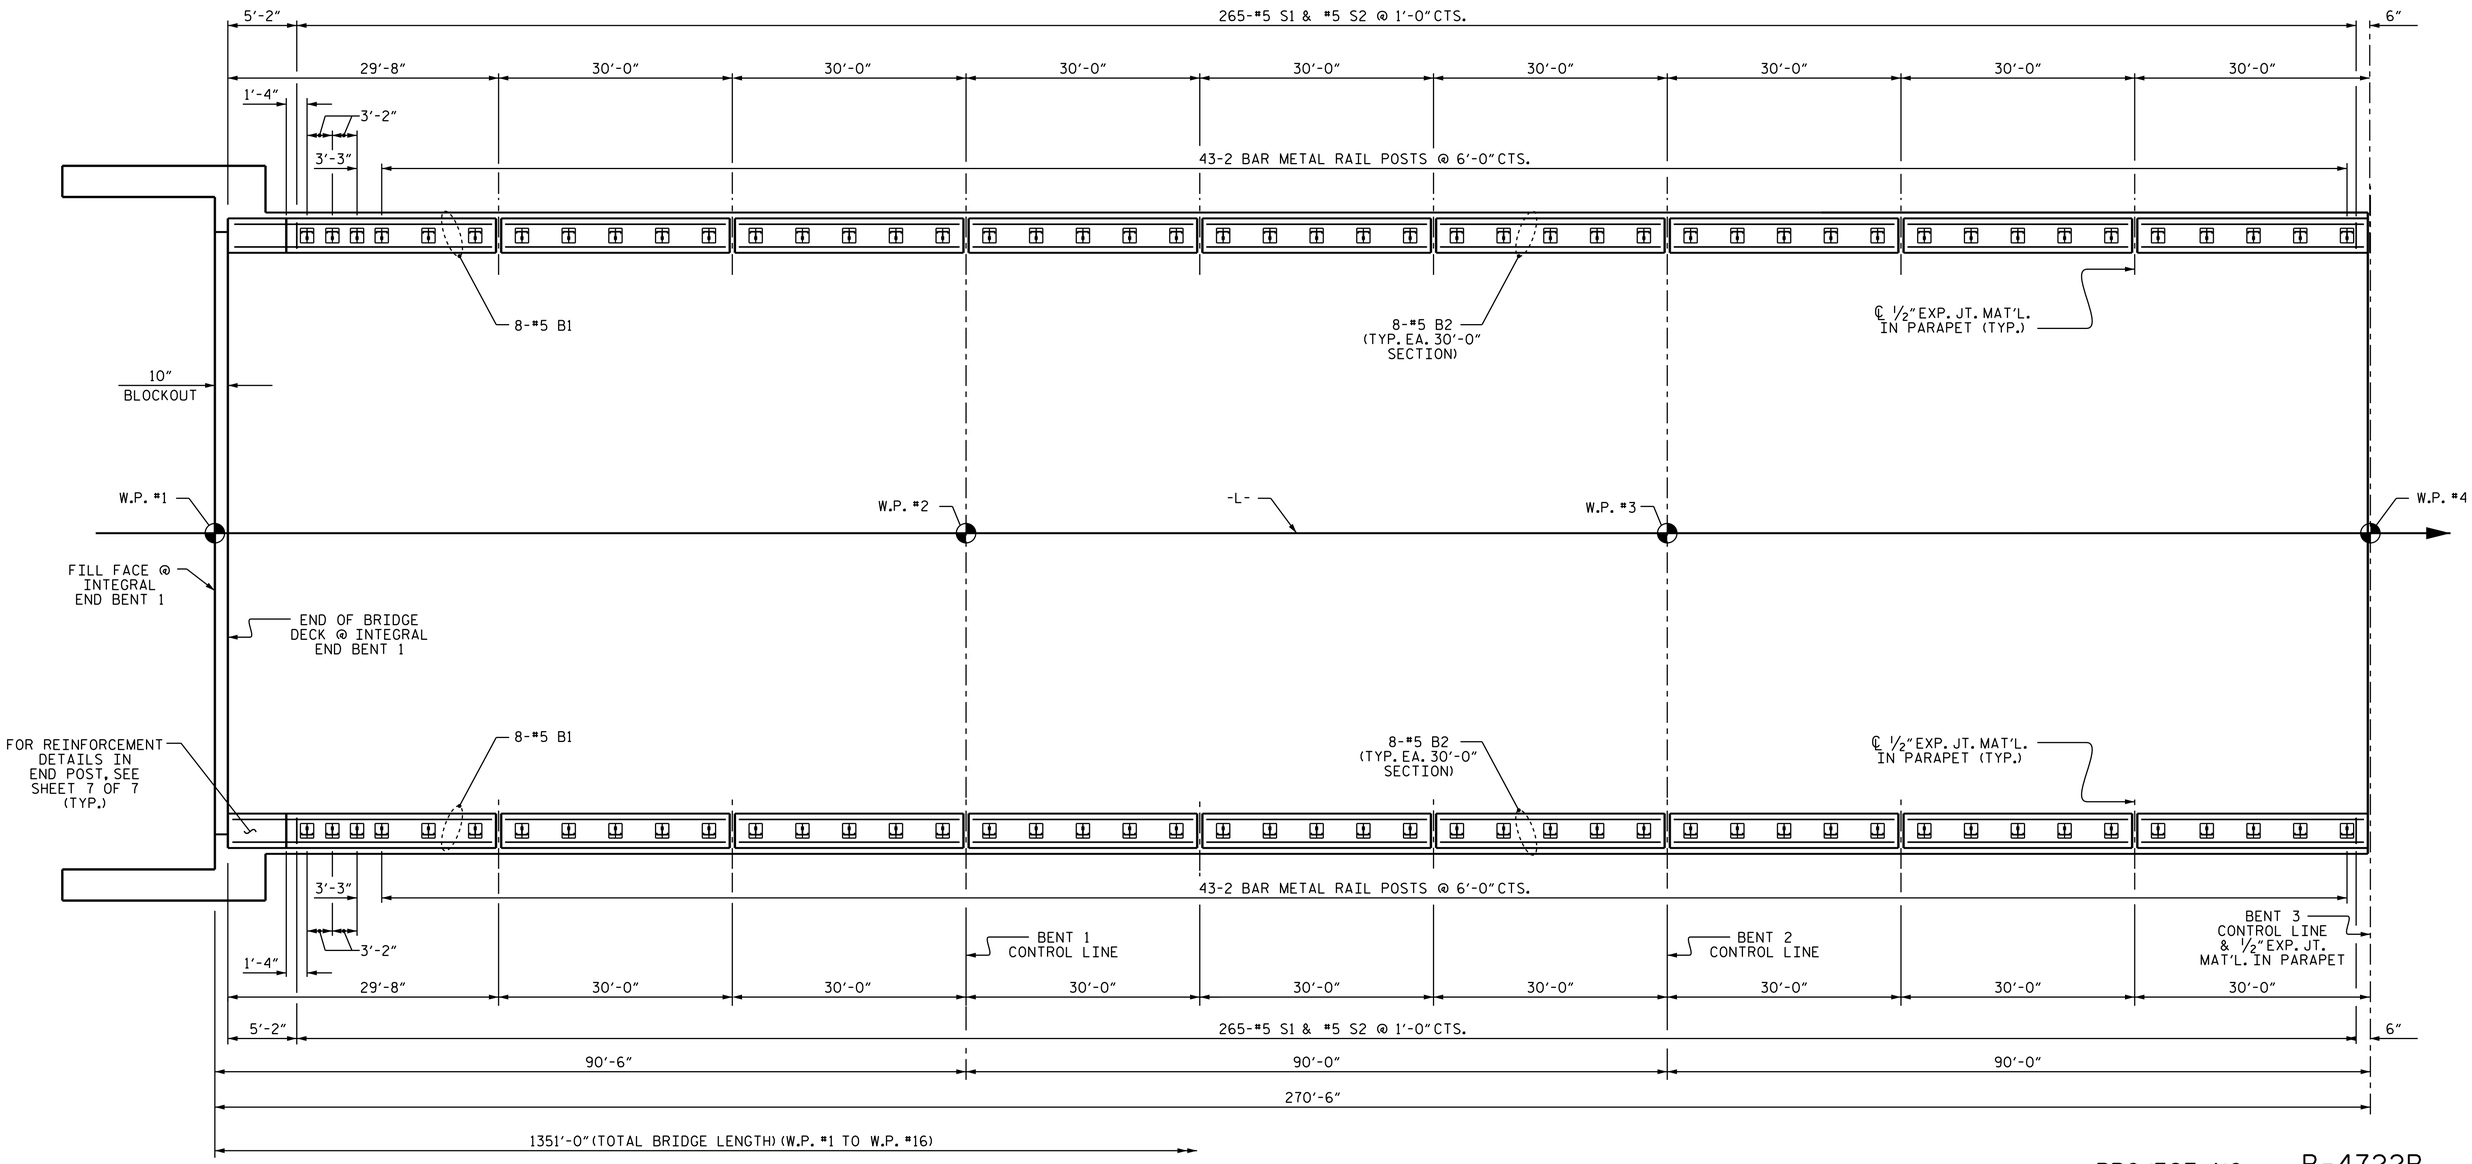

SPAN A

SPAN B

SPAN C

PLAN OF PARAPET AND RAIL POST SPACING FOR SPAN "A-B-C"

(PLAN OF SPANS "A-B-C" SHOWN, SPANS "M-N-O" SIMILAR BY ROTATION)

PROJECT NO. B-4722B

CARTERET COUNTY

STATION: 47+75.00 -L-

SHEET 4 OF 6

STATE OF NORTH CAROLINA
DEPARTMENT OF TRANSPORTATION
RALEIGH

SUPERSTRUCTURE

1'-2" X 2'-6" CONCRETE PARAPET AND RAIL POST SPACINGS

NORTH CAROLINA PROFESSIONAL SEAL 22005 ENGINEER A. KEITH PASCHAL

DocuSigned by: A. Keith Paschal F8B6AD6DB2FC48F... 1/16/2015

REVISIONS								SHEET NO.
NO.	BY:	DATE:	NO.	BY:	DATE:			S-25
1			3					TOTAL SHEETS
2			4					45

DRAWN BY : D. G. ELY DATE : 01/28/14
CHECKED BY : B. N. BARODAWALA DATE : 05/19/14
DESIGN ENGINEER OF RECORD: M. M. AHMED DATE : 10/14/14

16-JAN-2015 15:10
R:\structures\Final Plans\B4722B_sd_BR.dgn
kpaschal