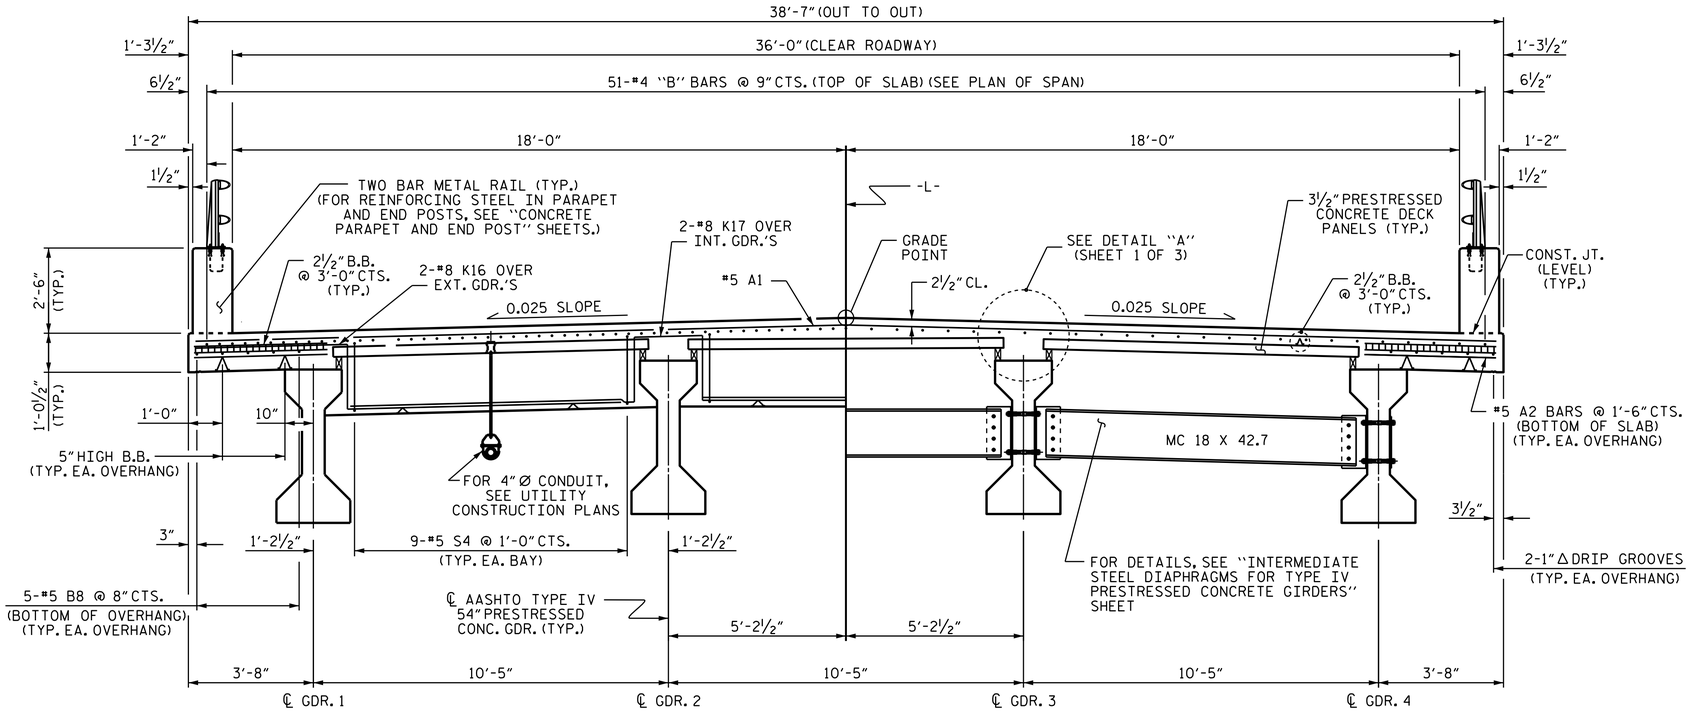

HALF-SECTION @ BENT DIAPHRAGM
(AT BENTS 3, 6, 9 & 12)

HALF-SECTION @ INTERMEDIATE DIAPHRAGM

TYPICAL SECTION

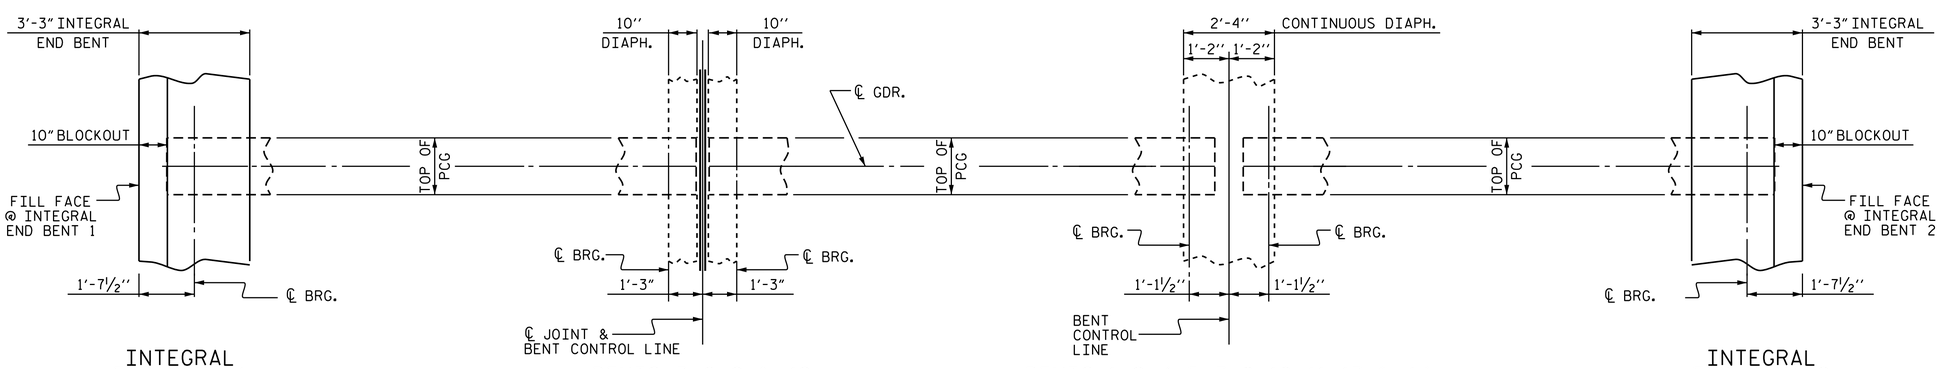

INTEGRAL END BENT 1

BENTS 3, 6, 9 & 12

BENTS 1, 2, 4, 5, 7, 8, 10, 11, 13 & 14

INTEGRAL END BENT 2

PLAN OF DIAPHRAGMS

PROJECT NO. B-4722B
CARTERET COUNTY
STATION: 47+75.00 -L-

SHEET 2 OF 3

STATE OF NORTH CAROLINA
DEPARTMENT OF TRANSPORTATION
RALEIGH

SUPERSTRUCTURE

TYPICAL SECTION

NORTH CAROLINA PROFESSIONAL SEAL 22005 ENGINEER A. KEITH PASCHAL

DocuSigned by: A. Keith Paschal F8B6AD6DB2FC48F... 1/16/2015

REVISIONS							
NO.	BY:	DATE:	NO.	BY:	DATE:	SHEET NO.	S-9
1			3			TOTAL SHEETS	45
2			4				

DRAWN BY : D. G. ELY DATE : 1/9/14
CHECKED BY : B. N. BARODAWALA DATE : 3/31/14
DESIGN ENGINEER OF RECORD: M. M. AHMED DATE : 10/14/14

16-JAN-2015 15:09
R:\structures\Final Plans\B4722B_TS.dgn
kpaschal