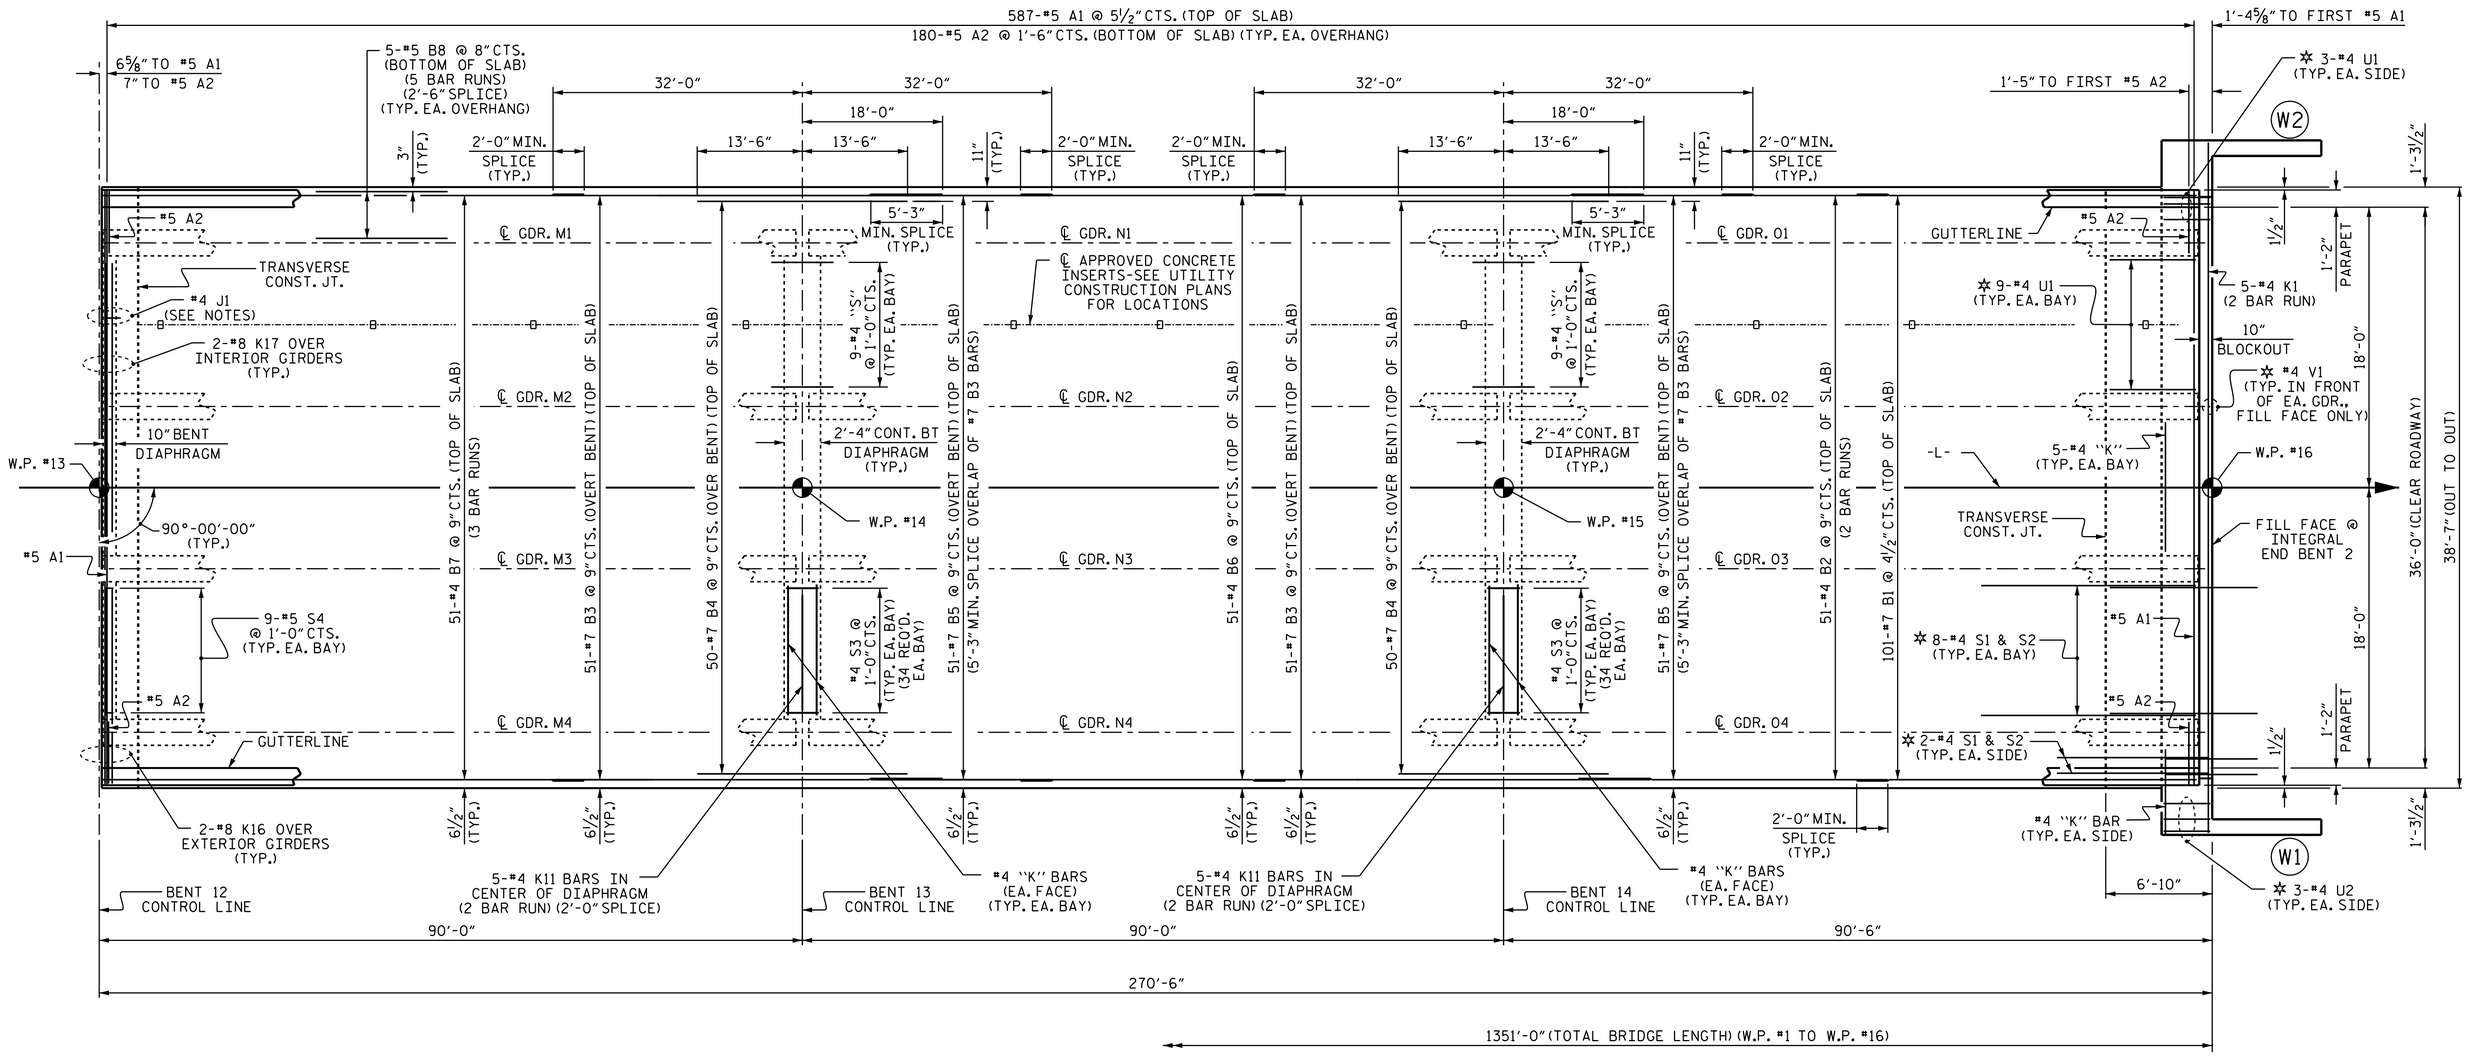

PLAN OF SPANS "M-N-O"

✲ #4 S1, #4 S2, #4 U1, #4 U2 & #4 V1 BARS TO MATCH WITH #4 "V" BARS IN INTEGRAL END BENT CAP

NOTES

FOR LOCATION OF INTERMEDIATE DIAPHRAGMS, SEE "GIRDER LAYOUT" SHEETS. FOR DETAILS, SEE "INTERMEDIATE STEEL DIAPHRAGMS FOR TYPE IV PRESTRESSED CONCRETE GIRDERS" SHEET.

FOR PLACEMENT OF #4 J1 BAR, SEE "EXPANSION JOINT SEAL DETAILS" SHEETS.

FOR TRANSVERSE CONSTRUCTION JOINT LOCATIONS, SEE "CONCRETE DECK POUR DETAILS" SHEET.

PROJECT NO. B-4722B
CARTERET COUNTY
STATION: 47+75.00 -L-

SHEET 3 OF 4

STATE OF NORTH CAROLINA
DEPARTMENT OF TRANSPORTATION
RALEIGH

SUPERSTRUCTURE
PLAN OF SPANS

NORTH CAROLINA PROFESSIONAL SEAL 22005 ENGINEER A. KEITH PASCHAL

DocuSigned by: A. Keith Paschal F886AD6DB2FC48F... 1/16/2015

REVISIONS						SHEET NO.
NO.	BY:	DATE:	NO.	BY:	DATE:	S-14
1			3			TOTAL SHEETS
2			4			45

DRAWN BY : D. G. ELY DATE : 01/14/14
CHECKED BY : B. N. BARODAWALA DATE : 03/31/14
DESIGN ENGINEER OF RECORD: M. M. AHMED DATE : 10/14/14

16-JAN-2015 15:09
R:\structures\Final Plans\B4722B_sd_PS.dgn
kpaschal