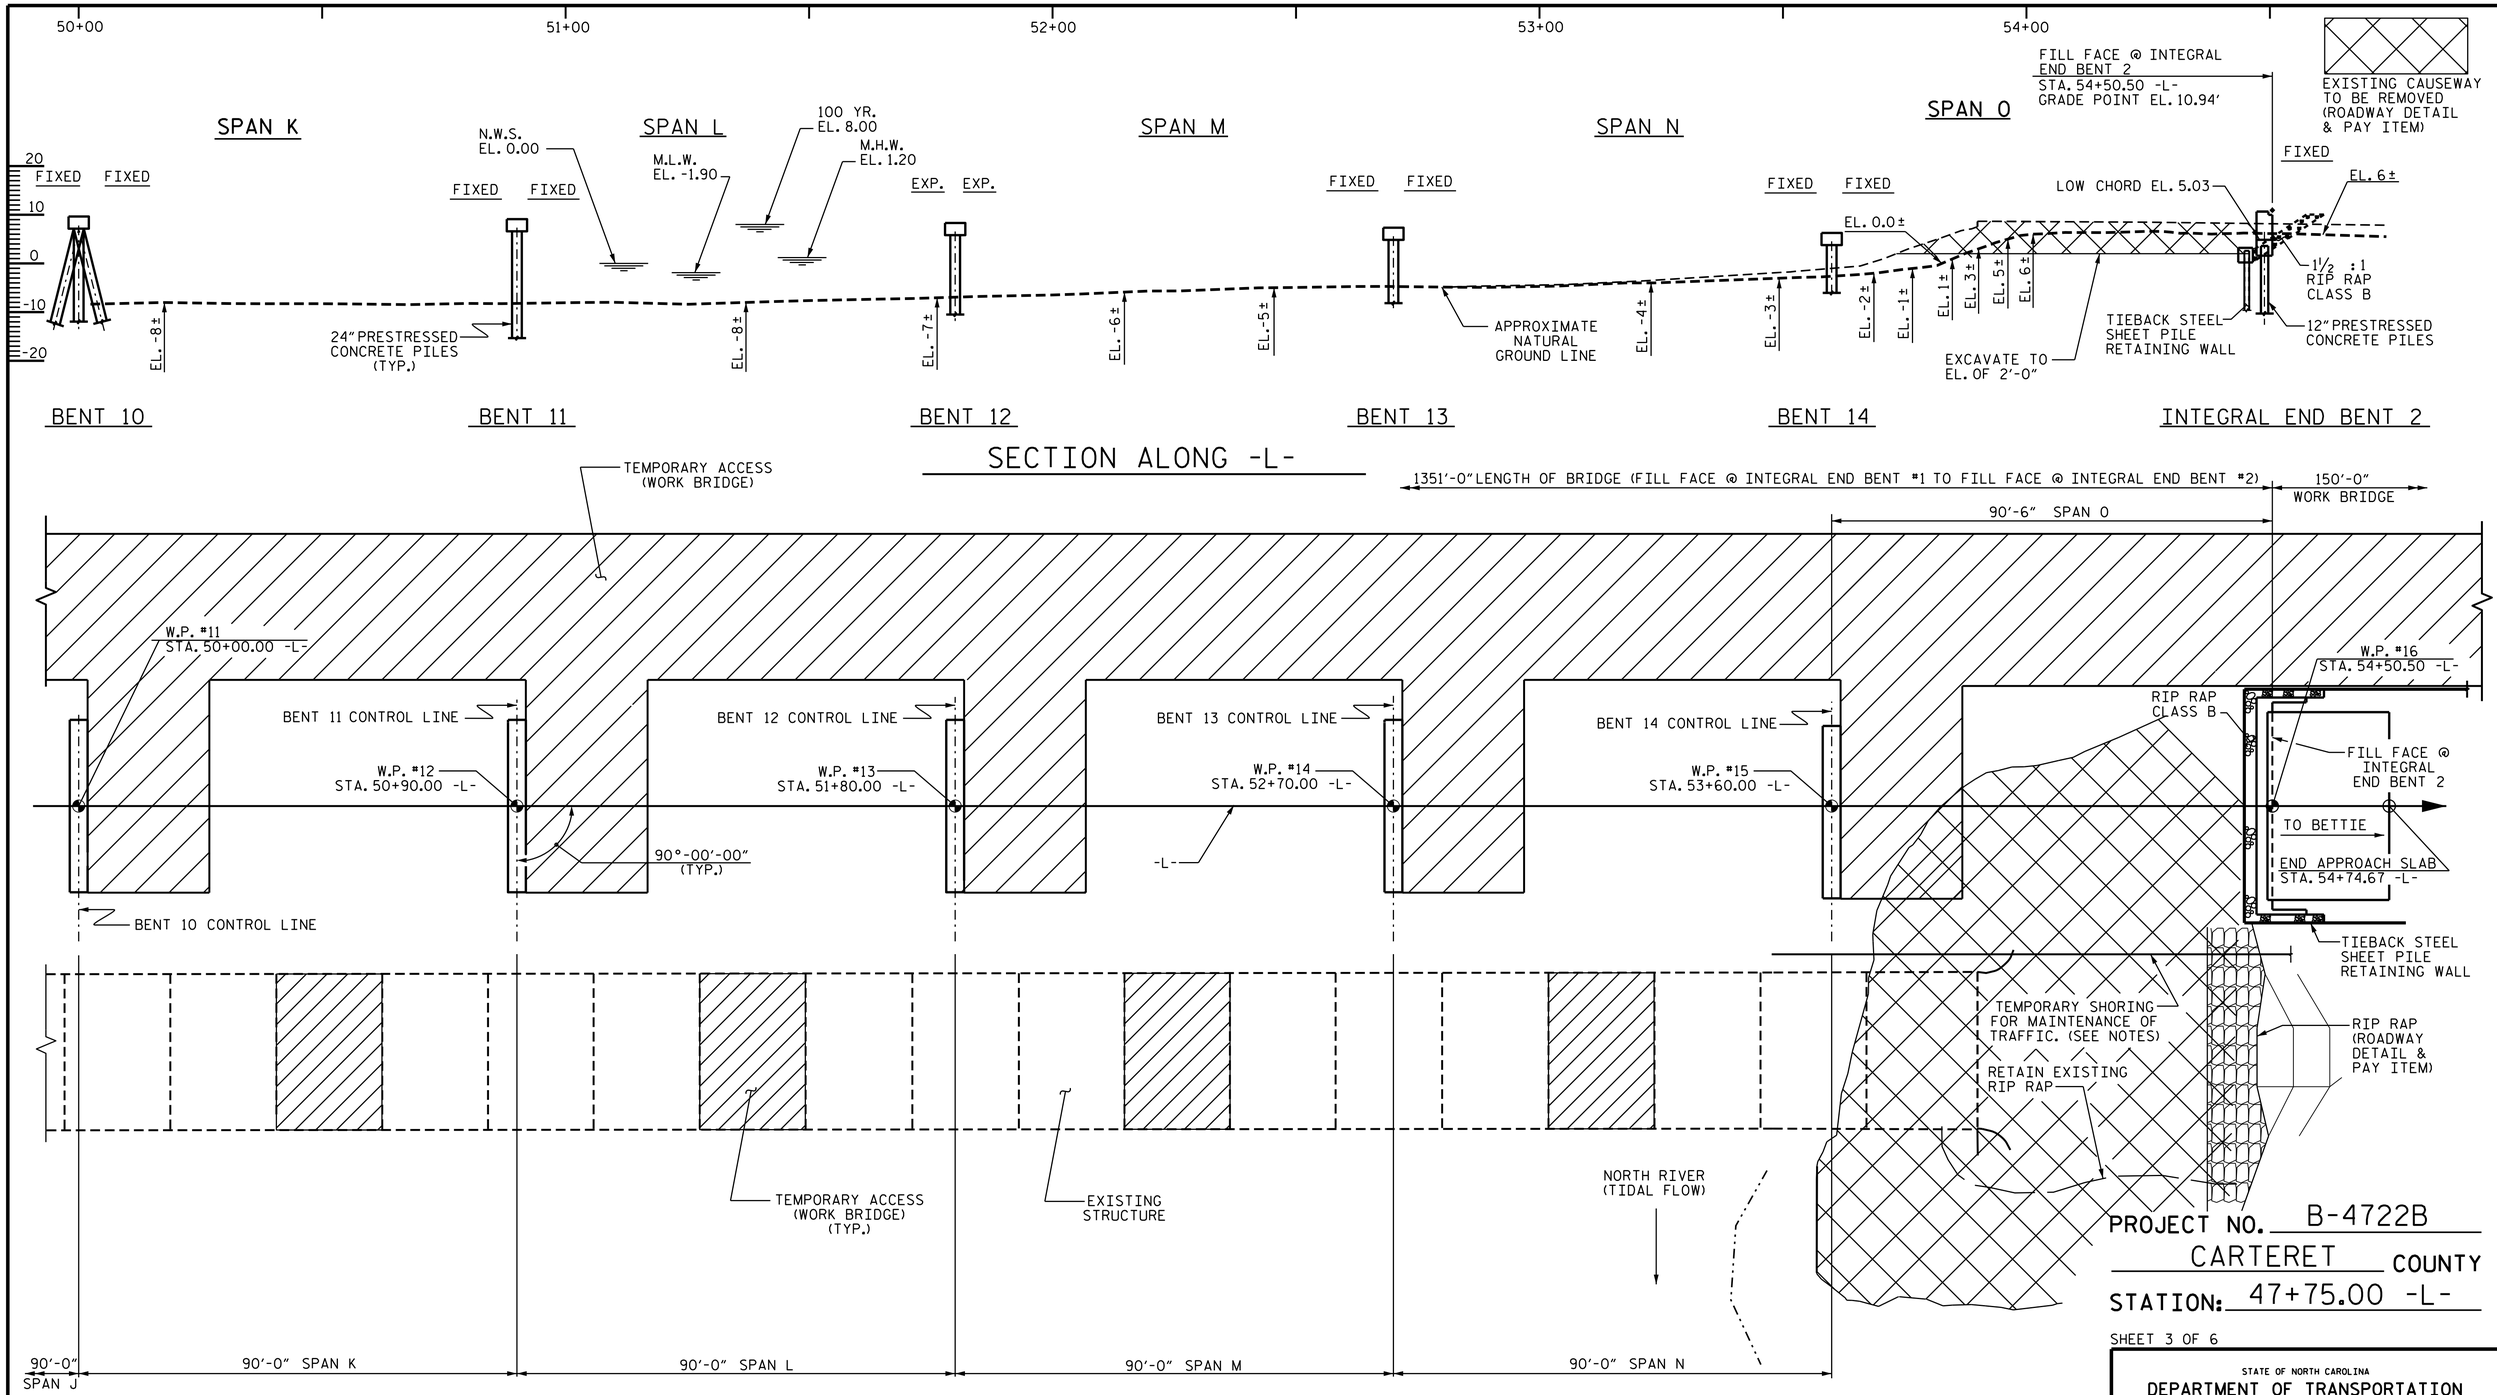

PROJECT NO. B-4722B

CARTERET COUNTY

STATION: 47+75.00 -L-

SHEET 3 OF 6

STATE OF NORTH CAROLINA
DEPARTMENT OF TRANSPORTATION
RALEIGH

GENERAL DRAWING

BRIDGE OVER NORTH RIVER ON US 70 BETWEEN BEAUFORT AND BETTIE

NORTH CAROLINA PROFESSIONAL SEAL 22005 ENGINEER A. KEITH PASCHAL

DocuSigned by: A. Keith Paschal F8B6AD6DB2FC48F... 1/16/2015

REVISIONS						SHEET NO.
NO.	BY:	DATE:	NO.	BY:	DATE:	S-3
1			3			TOTAL SHEETS
2			4			42

DRAWN BY : B.N.BARODAWALA DATE : 8-5-14
CHECKED BY : D. G. ELY DATE : 8-15-14
DESIGN ENGINEER OF RECORD: A. K. PASCHAL DATE : 11-2014

16-JAN-2015 15:09
R:\structures\Final Plans\B-4722B_SD_GD.dgn
kpaschal