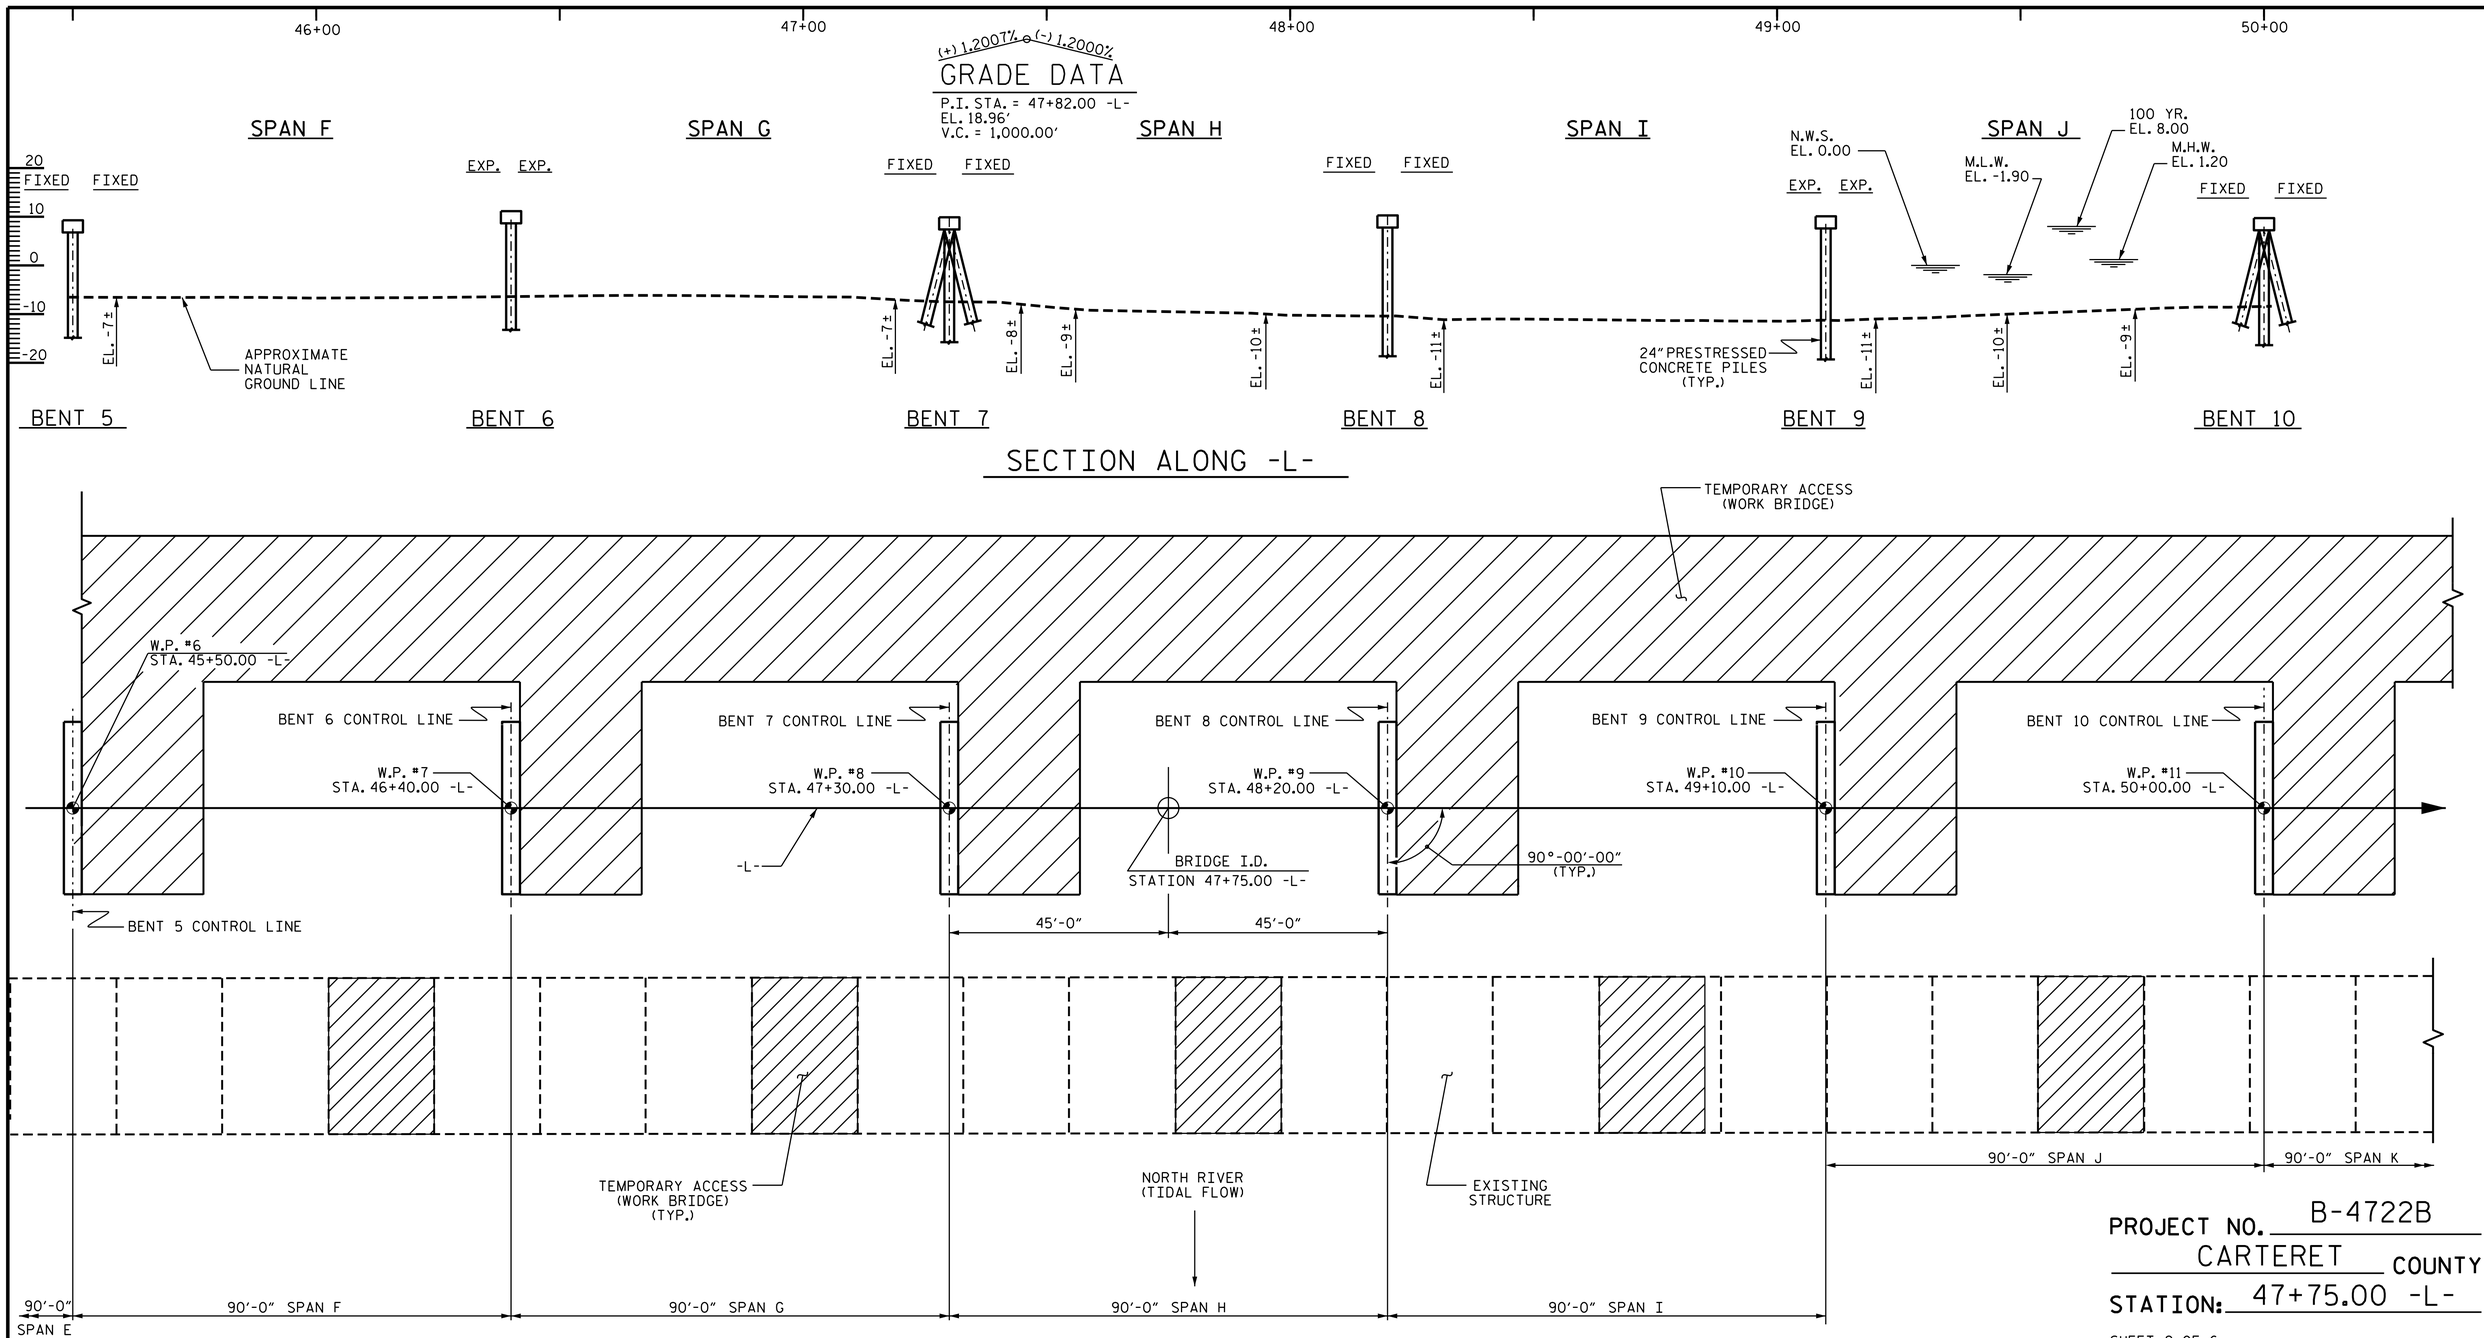

PLAN

PILES NOT SHOWN FOR CLARITY

PROJECT NO. B-4722B

CARTERET COUNTY

STATION: 47+75.00 -L-

SHEET 2 OF 6

NORTH CAROLINA PROFESSIONAL SEAL 22005 ENGINEER A. KEITH PASCHAL

DocuSigned by: A. Keith Paschal F8B6AD6DB2FC48F... 1/16/2015

STATE OF NORTH CAROLINA
DEPARTMENT OF TRANSPORTATION
RALEIGH

GENERAL DRAWING

BRIDGE OVER NORTH RIVER
ON US 70 BETWEEN
BEAUFORT AND BETTIE

REVISIONS						SHEET NO.
NO.	BY:	DATE:	NO.	BY:	DATE:	S-2
1			3			TOTAL SHEETS
2			4			42

DRAWN BY : B.N.BARODAWALA DATE : 8-5-14
CHECKED BY : D. G. ELY DATE : 8-15-14
DESIGN ENGINEER OF RECORD: A. K. PASCHAL DATE : 11-2014

16-JAN-2015 15:09
R:\structures\Final Plans\B-4722B_SD_GD.dgn
kpaschal