PROJECT REFERENCE NO.	SHEET NO.
B-4722B	5
R/W SHEET NO.	
ROADWAY DESIGN ENGINEER	HYDRAULICS ENGINEER

INCOMPLETE PLANS
DO NOT USE FOR R/W ACQUISITION

PRELIMINARY PLANS
DO NOT USE FOR CONSTRUCTION

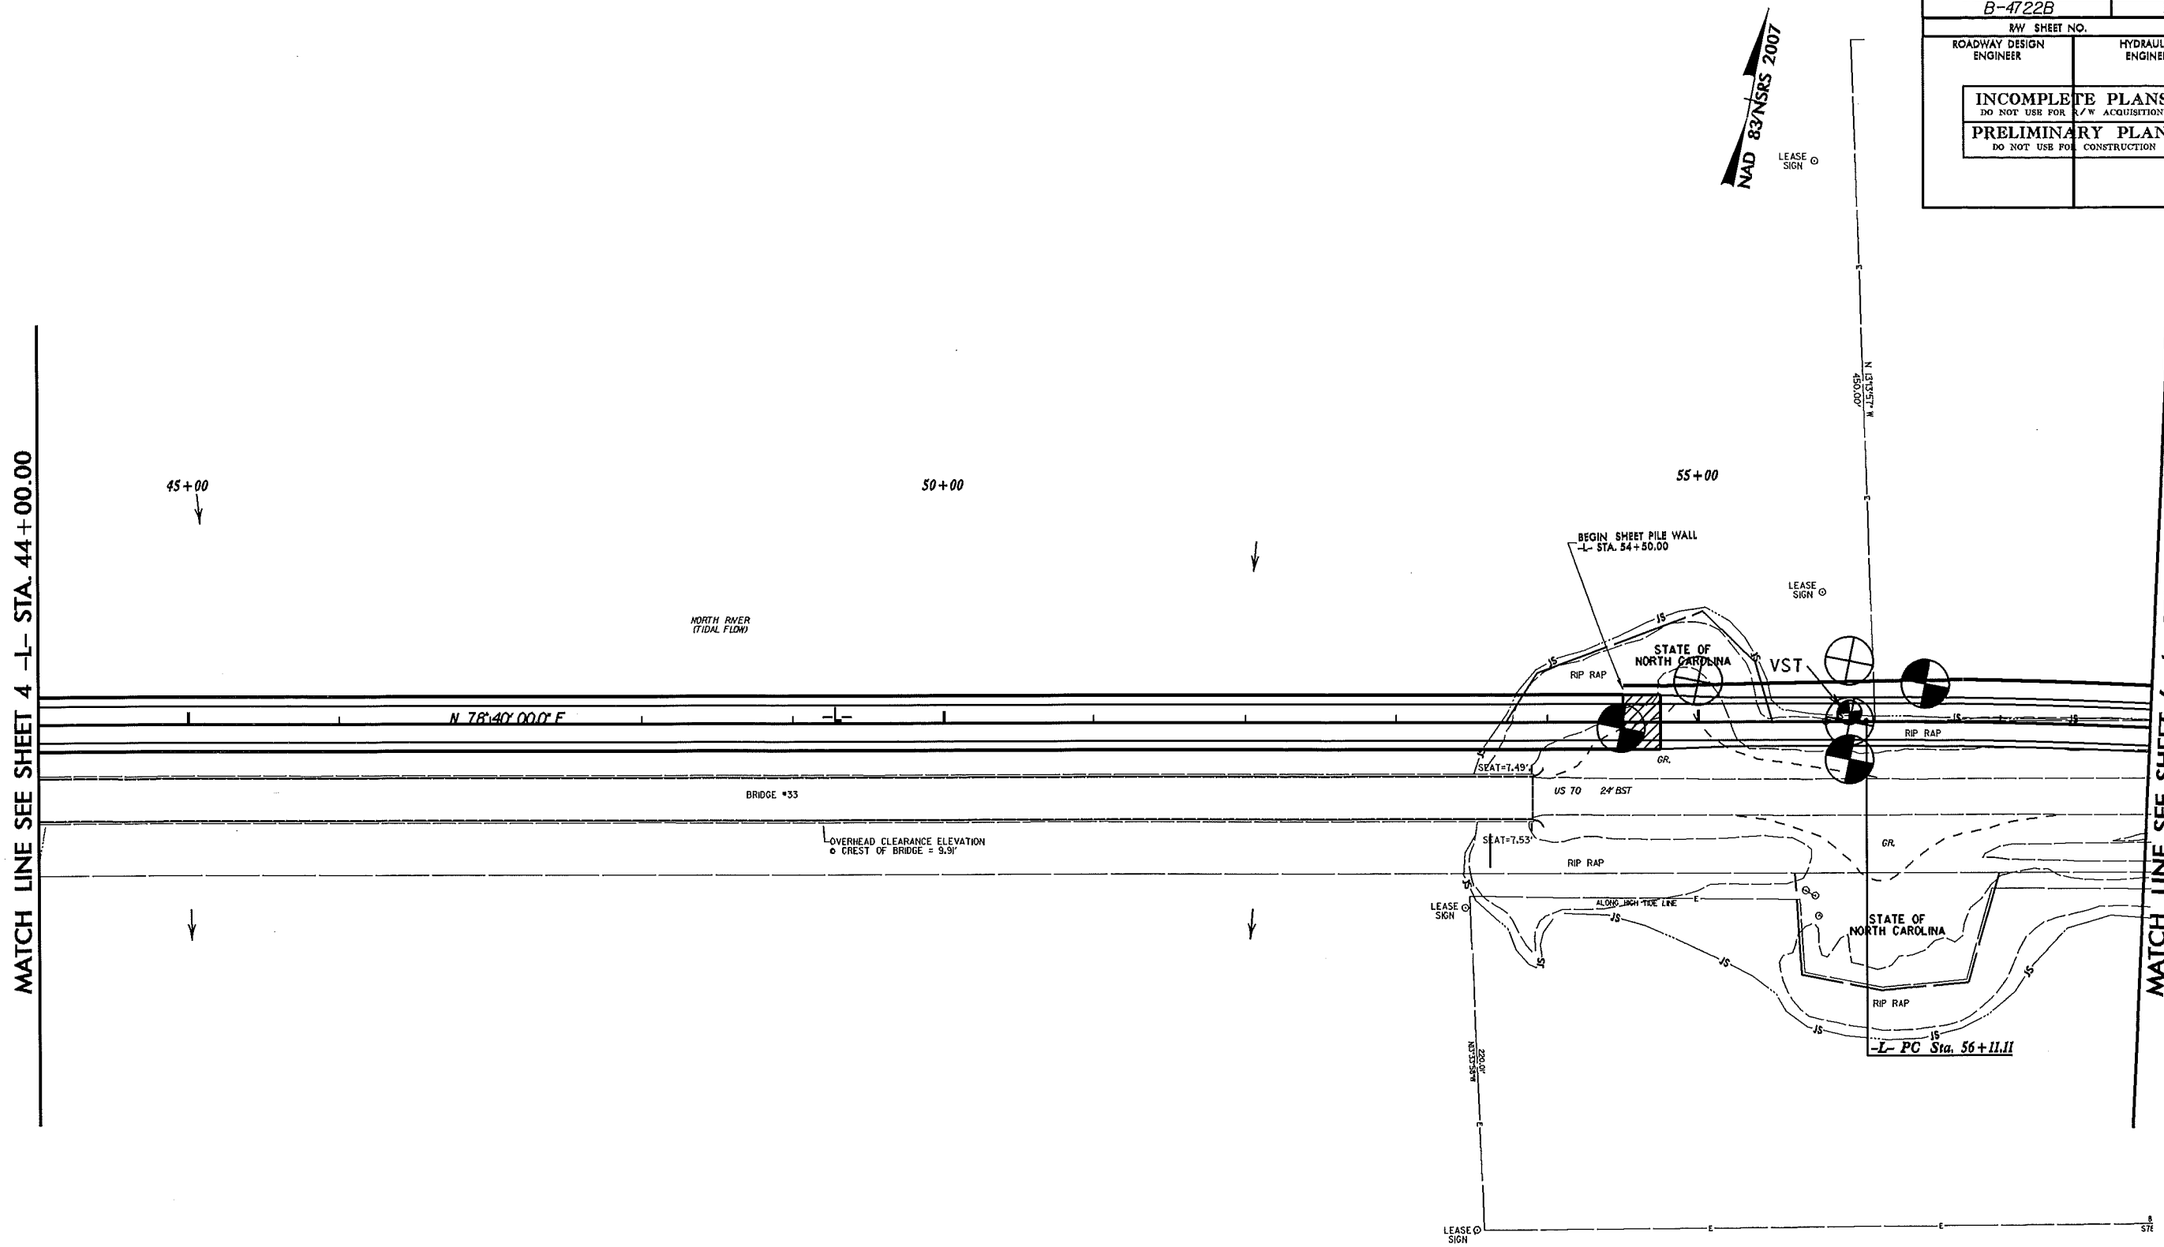

-L-

PI Sta 57+24.59
Δ = 3° 15' 00.0" (RT)
D = 1° 25' 56.6"
L = 226.89'
T = 113.48'
R = 4,000.00'

REVISIONS

8/17/99

10-DEC-2012 08:56
L:\ERG\Greenville Investigation\TIP\B4722B_GEO_RDWY\CADD_GEOTECH\Site&Sub\B4722B_GEO_RDY_psh5.dgn
Caturner AT (DEP25461)