09/08/99

TIP PROJECT: B-4722B

See Sheet 1-A For Index of Sheets
See Sheet 1-B For Conventional Symbols

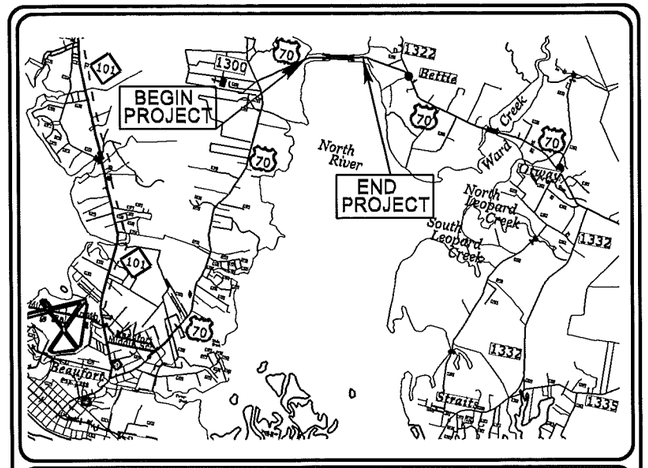

STATE OF NORTH CAROLINA
DIVISION OF HIGHWAYS

CARTERET COUNTY

LOCATION: BRIDGE NO. 33 OVER THE NORTH RIVER ON US 70

TYPE OF WORK: GRADING, PAVING, DRAINAGE, AND STRUCTURE

STATE	STATE PROJECT REFERENCE NO.	SHEET NO.	TOTAL SHEETS
N.C.	B-4722B	2A	24

STATE PROJ. NO.	F.A. PROJ. NO.	DESCRIPTION
38496.1.1	BRNHS-0070(84)	PE

NAD 83/
NSRS 2007

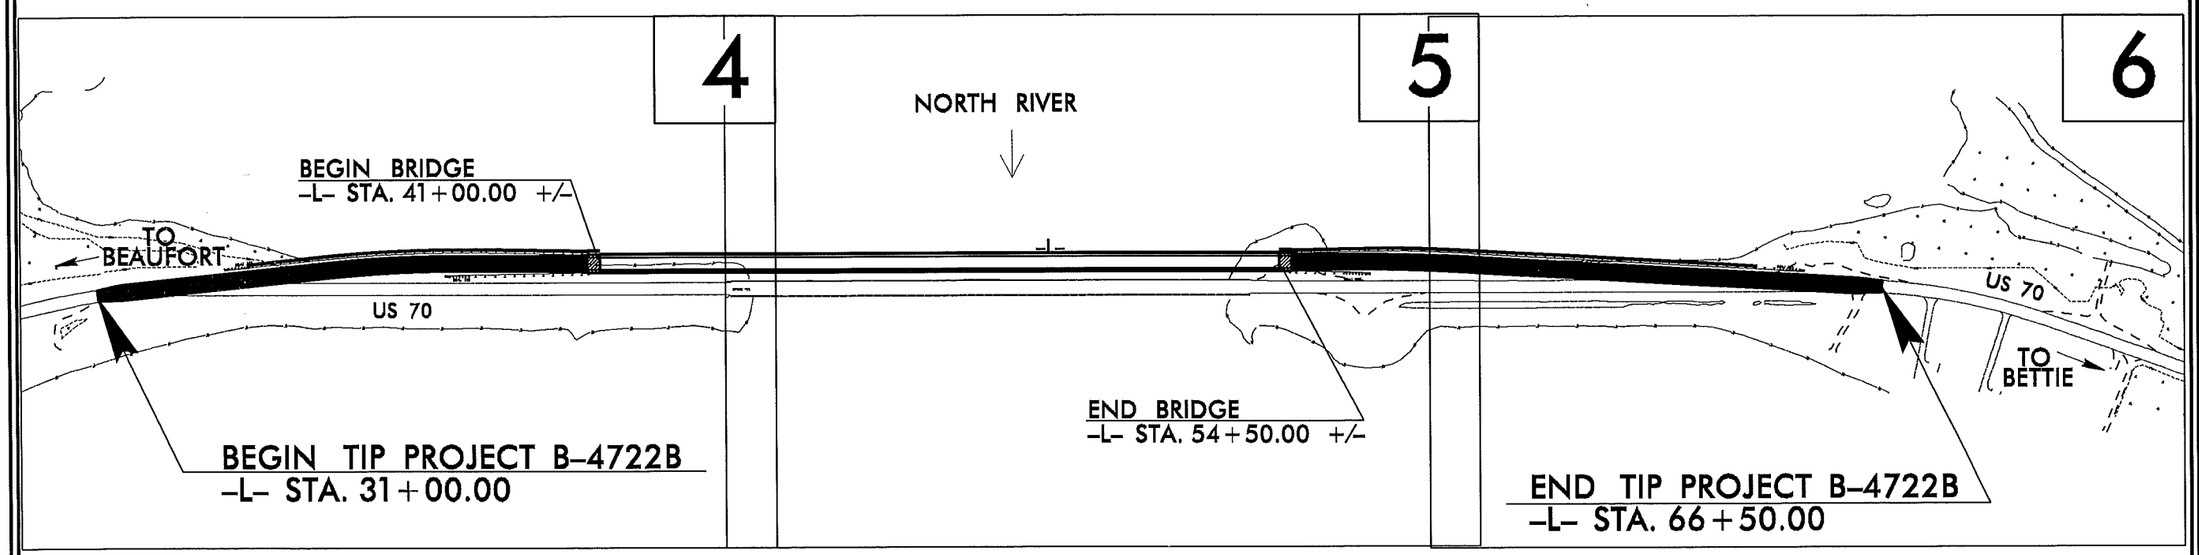

CLEARING ON THIS PROJECT SHALL BE PERFORMED TO THE LIMITS ESTABLISHED BY METHOD ____.

THIS PROJECT IS NOT WITHIN ANY MUNICIPAL BOUNDARIES.

INCOMPLETE PLANS
DO NOT USE FOR R/W ACQUISITION
PRELIMINARY PLANS
DO NOT USE FOR CONSTRUCTION

CONTRACT:

GRAPHIC SCALES

50 25 0 50 100
PLANS

50 25 0 50 100
PROFILE (HORIZONTAL)

10 5 0 10 20
PROFILE (VERTICAL)

DESIGN DATA

ADT 2015 = 10,600
ADT 2035 = 14,600
DHV = 10 %
D = 55 %
T = 4 %*
V = 60 MPH
*(TTST 1% + DUAL 3%)
FUNC CLASS =
RURAL ARTERIAL
STATEWIDE TIER

PROJECT LENGTH

LENGTH ROADWAY TIP PROJECT B-4722B = 0.416 MILES
LENGTH STRUCTURE TIP PROJECT B-4722B = 0.256 MILES
TOTAL LENGTH OF TIP PROJECT B-4722B = 0.672 MILES

Prepared In the Office of:
DIVISION OF HIGHWAYS
1000 Birch Ridge Dr., Raleigh NC, 27610

2012 STANDARD SPECIFICATIONS

RIGHT OF WAY DATE:
APRIL 19, 2013

LETTING DATE:
APRIL 21, 2015

GARY R. LOVERING, PE
PROJECT ENGINEER

SUSAN C. LANCASTER, PE
PROJECT DESIGN ENGINEER

HYDRAULICS ENGINEER

SIGNATURE: P.E.

ROADWAY DESIGN ENGINEER

SIGNATURE: P.E.

STATE OF NORTH CAROLINA DEPARTMENT OF TRANSPORTATION

28-NOV-2012 13:56
L:\ERO\Greenville_Investigation\TIP\B4722B_GEO_RDWY\CADD_GEOTECH\Site&Sub\B4722B_GEO_RDY_TITLE_LEGEND.dgn
cpturner AT GE025461