PROJECT REFERENCE NO.	SHEET NO.
B-4722B	6
R/W SHEET NO.	
ROADWAY DESIGN ENGINEER	HYDRAULICS ENGINEER

INCOMPLETE PLANS
DO NOT USE FOR R/W ACQUISITION
PRELIMINARY PLANS
DO NOT USE FOR CONSTRUCTION

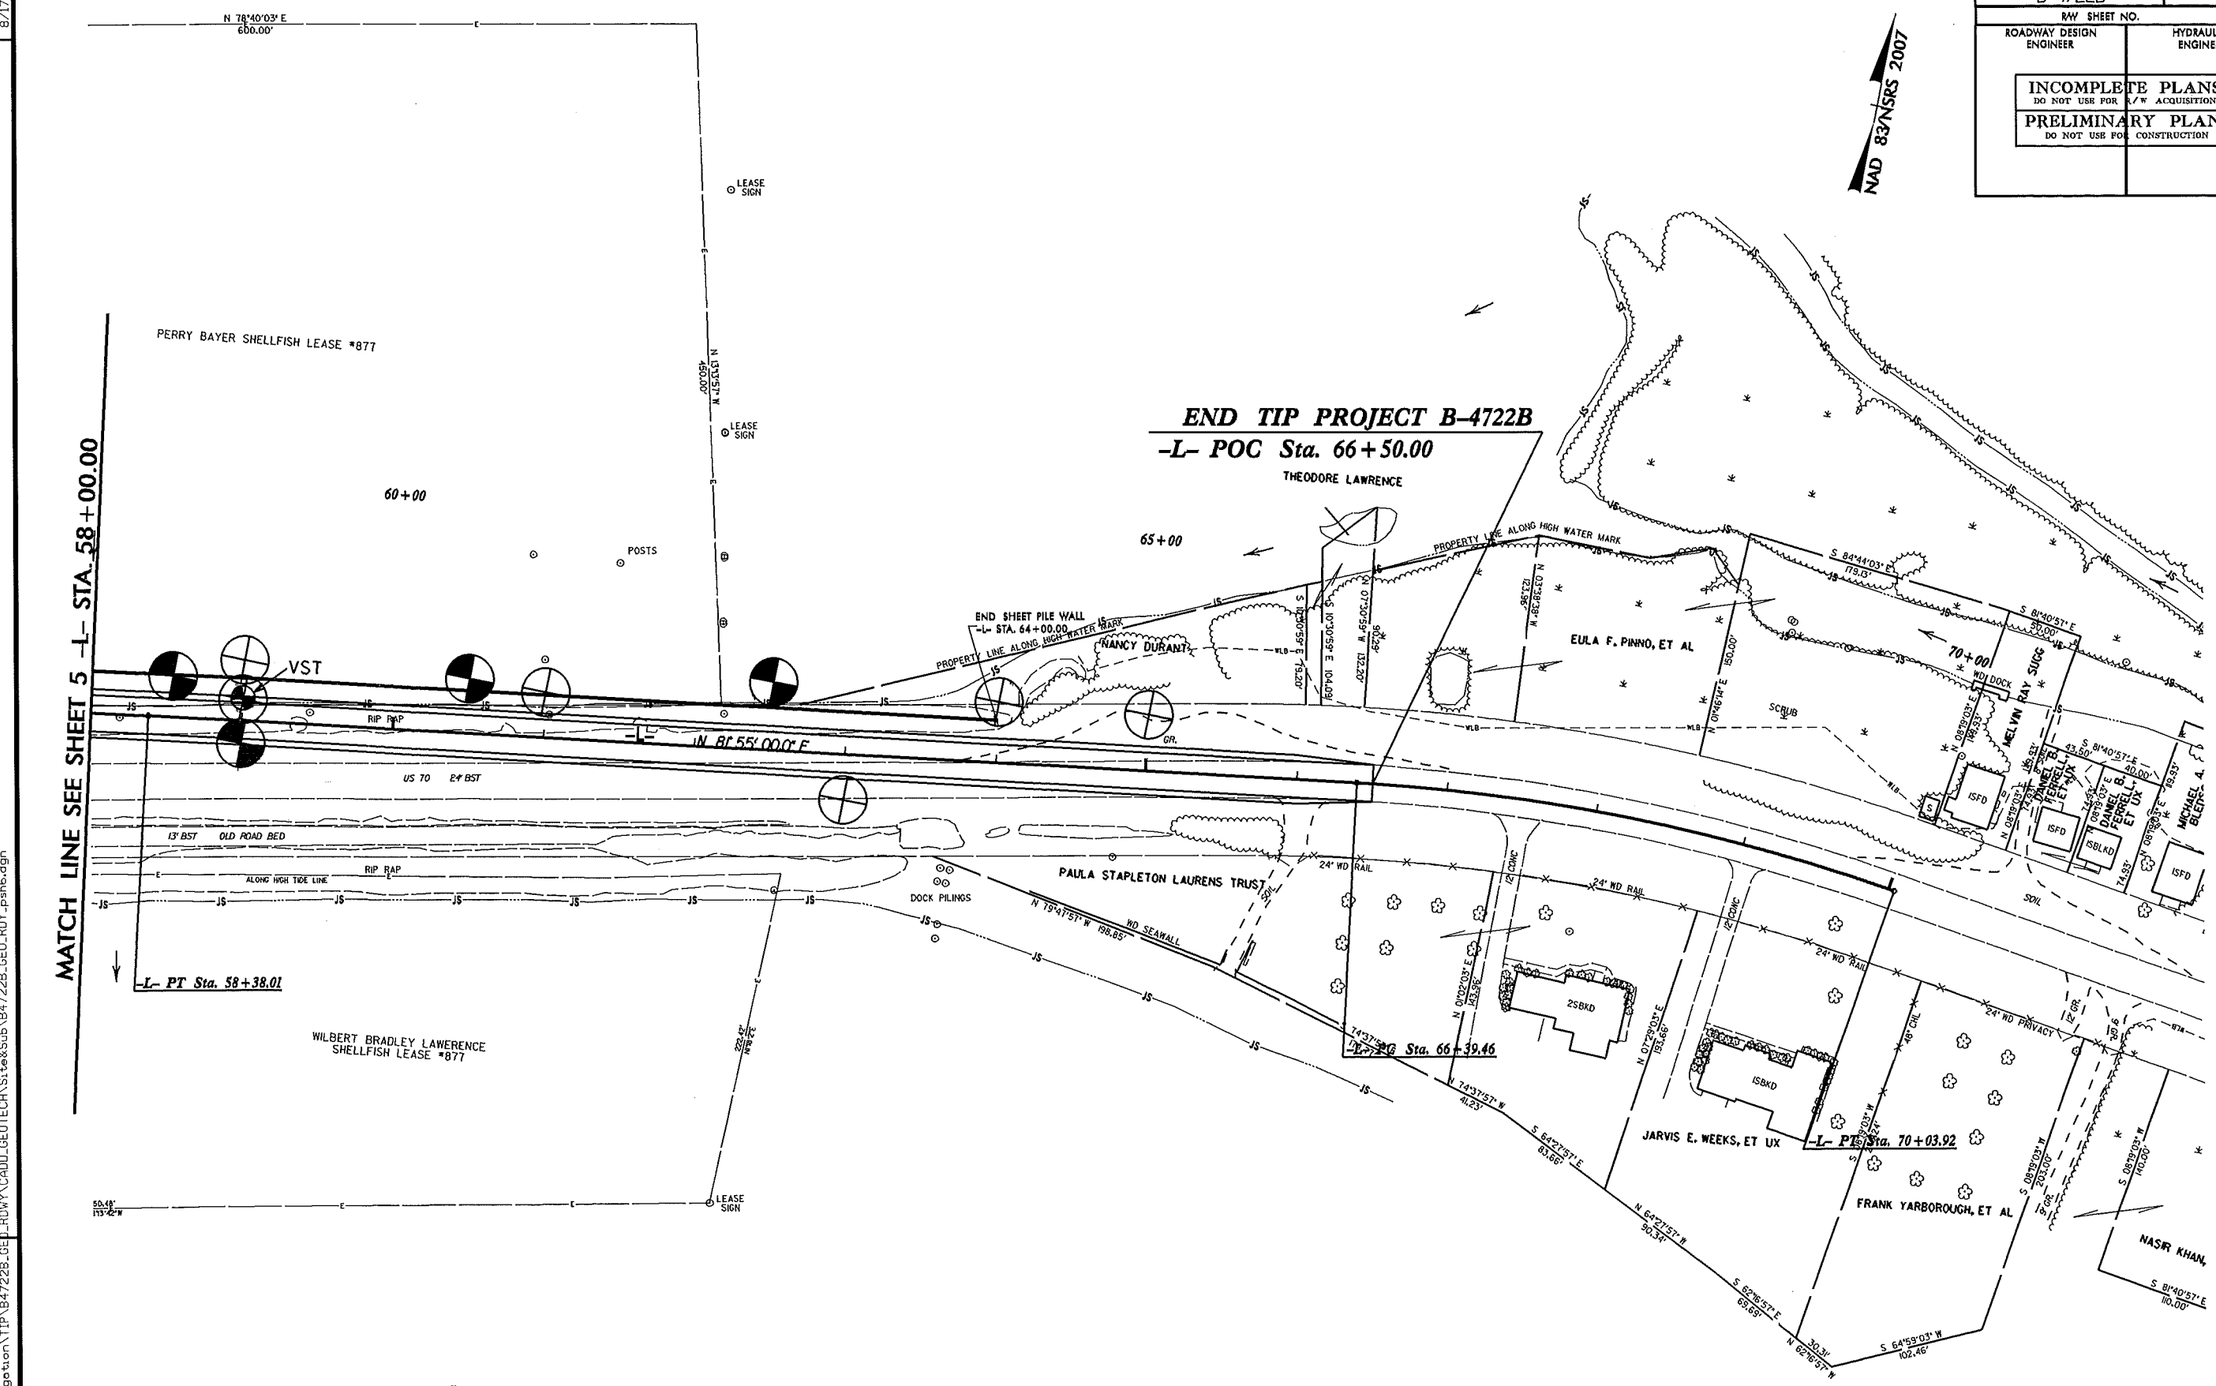

-L-

PI Sta 57+24.59	PI Sta 68+22.94
Δ = 3° 15' 00.0" (RT)	Δ = 16° 24' 03.3" (RT)
D = 1° 25' 56.6"	D = 4° 30' 00.5"
L = 226.89'	L = 364.45'
T = 113.48'	T = 183.48'
R = 4,000.00'	R = 1,273.20'

REVISIONS

8/17/99

10-DEC-2012 08:56
I:\Projects\Geo Investigation\TIP\B4722B_GEO_RDWY\CADD_GEOTECH\Site&Sub\B4722B_GEO_RDY_psh6.dgn