PROJECT REFERENCE NO.	SHEET NO.
B-4722B	9
ROADWAY DESIGN ENGINEER	HYDRAULICS ENGINEER

INCOMPLETE PLANS
DO NOT USE FOR R/W ACQUISITION

PRELIMINARY PLANS
DO NOT USE FOR CONSTRUCTION

SOIL TEST RESULTS

SAMPLE NO.	OFFSET	STATION	DEPTH INTERVAL	AASHTO CLASS.	L.L.	P.I.	% BY WEIGHT C.SAND	F.SAND	SILT	CLAY	% PASSING (SIEVES) 10	40	200	% MOISTURE	% ORGANIC
SS-11	27' LT	58+53	0.0-1.5	A-3(0)	22	NP	12.6	80.7	4.7	2.0	100	99	8	-	1.0
SS-12	27' LT	58+53	2.5-4.0	A-2-4(0)	21	NP	23.7	66.1	6.1	4.1	96	90	11	-	1.3
ST-7	27' LT	58+53	6.5-8.5	A-6(5)	31	14	8.5	35.4	36.0	20.1	100	98	59	59.6	3.3
S-5	14' LT	59+00	0.0-5.5	A-2-4(0)	20	NP	23.9	63.6	5.3	7.1	82	72	11	-	1.2
SS-13	36' LT	60+49	0.0-1.5	-	-	-	13.1	81.4	3.4	2.0	100	99	7	-	1.0
SS-14	36' LT	60+49	2.5-4.0	A-3(0)	20	NP	21.9	70.9	4.1	3.0	95	89	8	-	0.8
ST-9	36' LT	60+49	7.5-9.5	A-4(0)	23	7	16.7	44.8	26.4	12.1	100	95	40	63.5	4.3
ST-10 #1	36' LT	60+49	9.5-11.5	A-2-5(0)	64	NP	23.2	51.9	16.9	8.1	100	93	26	23.5	2.3
ST-10 #2	36' LT	60+49	9.5-11.5	A-3(0)	23	NP	16.4	76.5	3.0	4.0	100	98	8	23.5	1.1
ST-10 #3	36' LT	60+49	9.5-11.5	A-3(0)	15	NP	6.6	84.7	2.7	6.1	100	99	10	23.5	0.7
SS-15	45' LT	62+50	0.0-1.5	A-2-4(0)	21	NP	12.5	75.9	5.5	6.1	99	97	13	-	1.2
SS-16	45' LT	62+50	2.5-4.0	A-3(0)	19	NP	73.8	17.9	4.2	4.0	98	69	9	-	1.3
ST-11	45' LT	62+50	9.0-11.0	A-7-6(15)	43	23	3.8	26.1	33.6	36.4	100	99	71	80.9	8.5
ST-12	45' LT	62+50	11.0-13.0	A-3(0)	27	NP	10.4	83.2	3.4	3.0	99	92	7	52.5	3.2
S-1	37' LT	65+00	3.5-5.0	A-4(1)	20	5	17.9	16.4	56.9	9.2	100	94	67	-	-

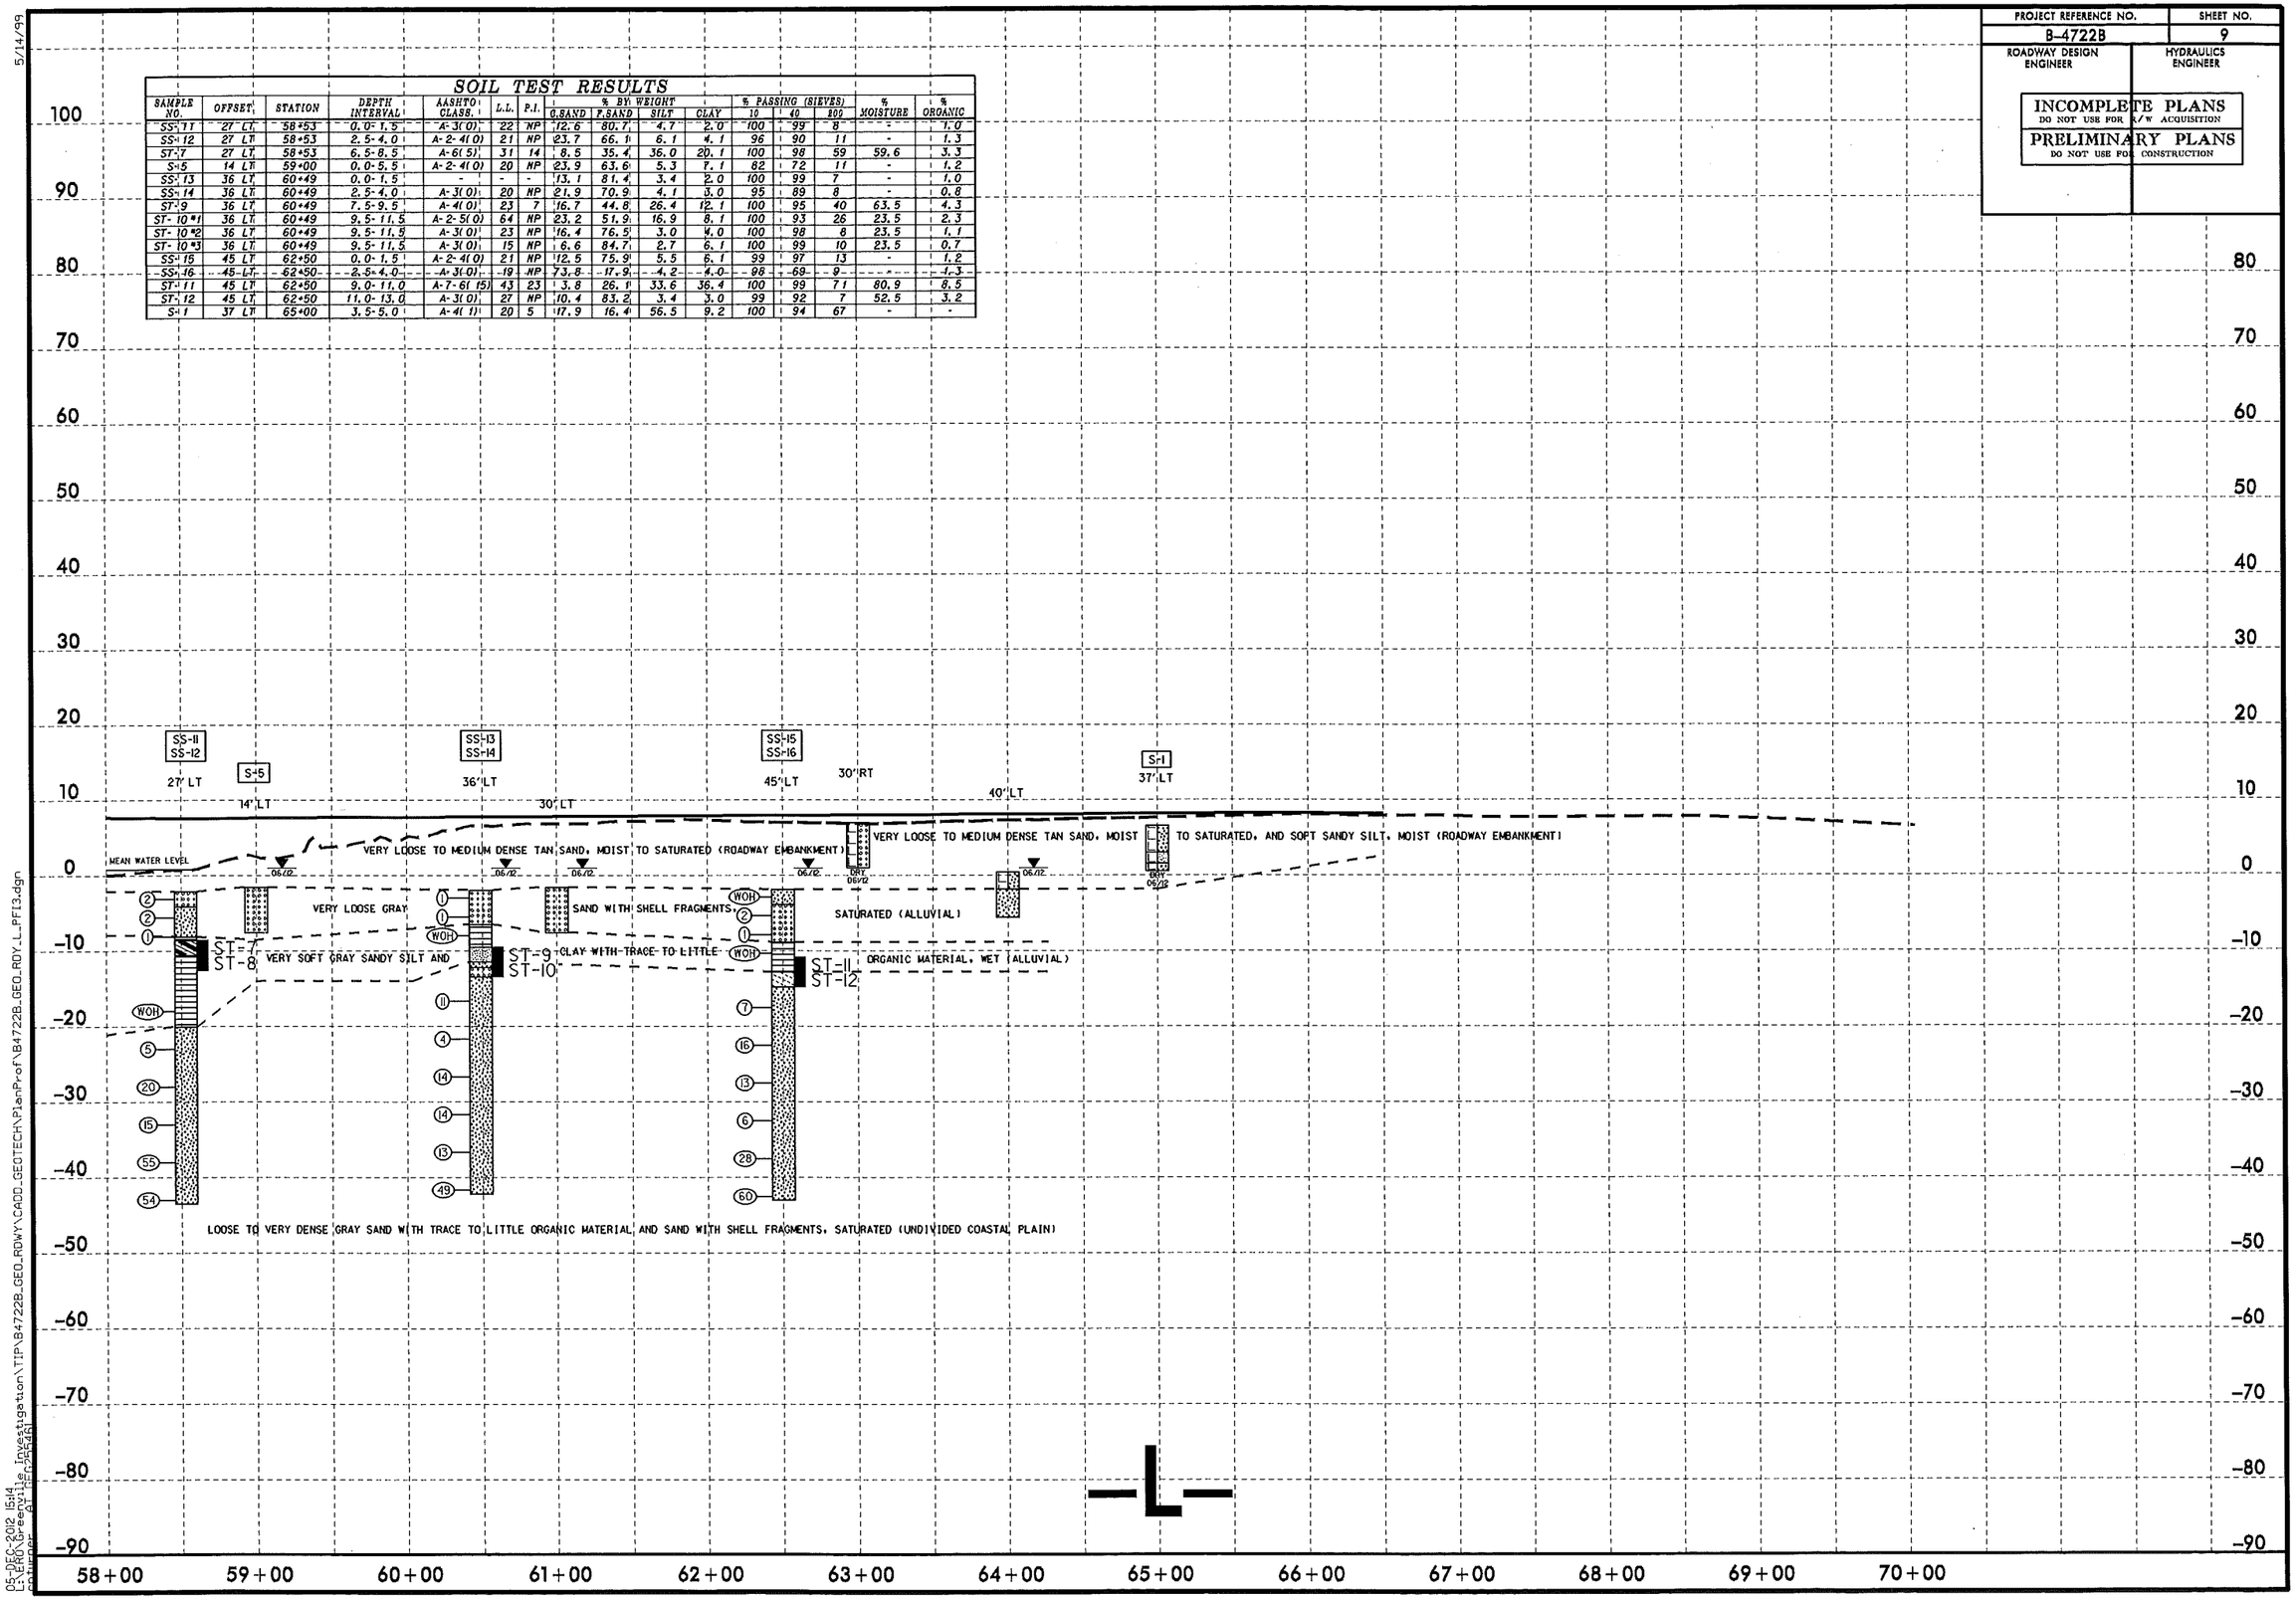

5/14/99

05-DEC-2012 15:14
LS:\R0\Greenville Investigation\TIP\B4722B_GEO_ROWY\CADD_GEOTECH\PlanProf\B4722B_GEO_ROY_L_PFI3.dgn
optimer at REP25dgn