PROJECT REFERENCE NO.	SHEET NO.
B-4722B	4
R/W SHEET NO.	
ROADWAY DESIGN ENGINEER	HYDRAULICS ENGINEER

INCOMPLETE PLANS
DO NOT USE FOR R/W ACQUISITION
PRELIMINARY PLANS
DO NOT USE FOR CONSTRUCTION

NAD 83/NSRS 2007

SKETCH OF PAVEMENT/BRIDGE RELATIONSHIP

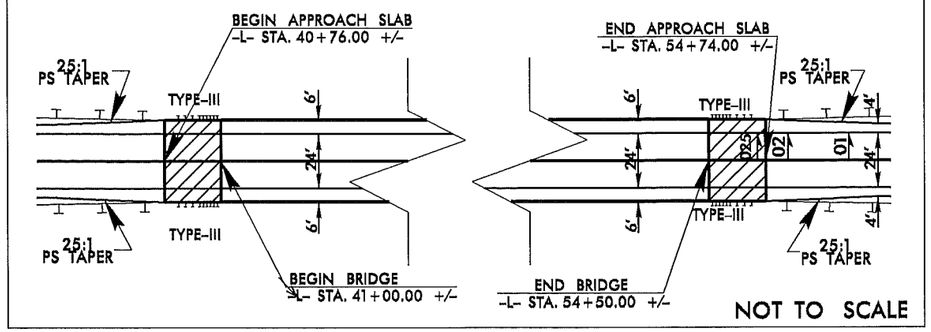

BEGIN TIP PROJECT B-4722B

-L- POC Sta. 31+00.00

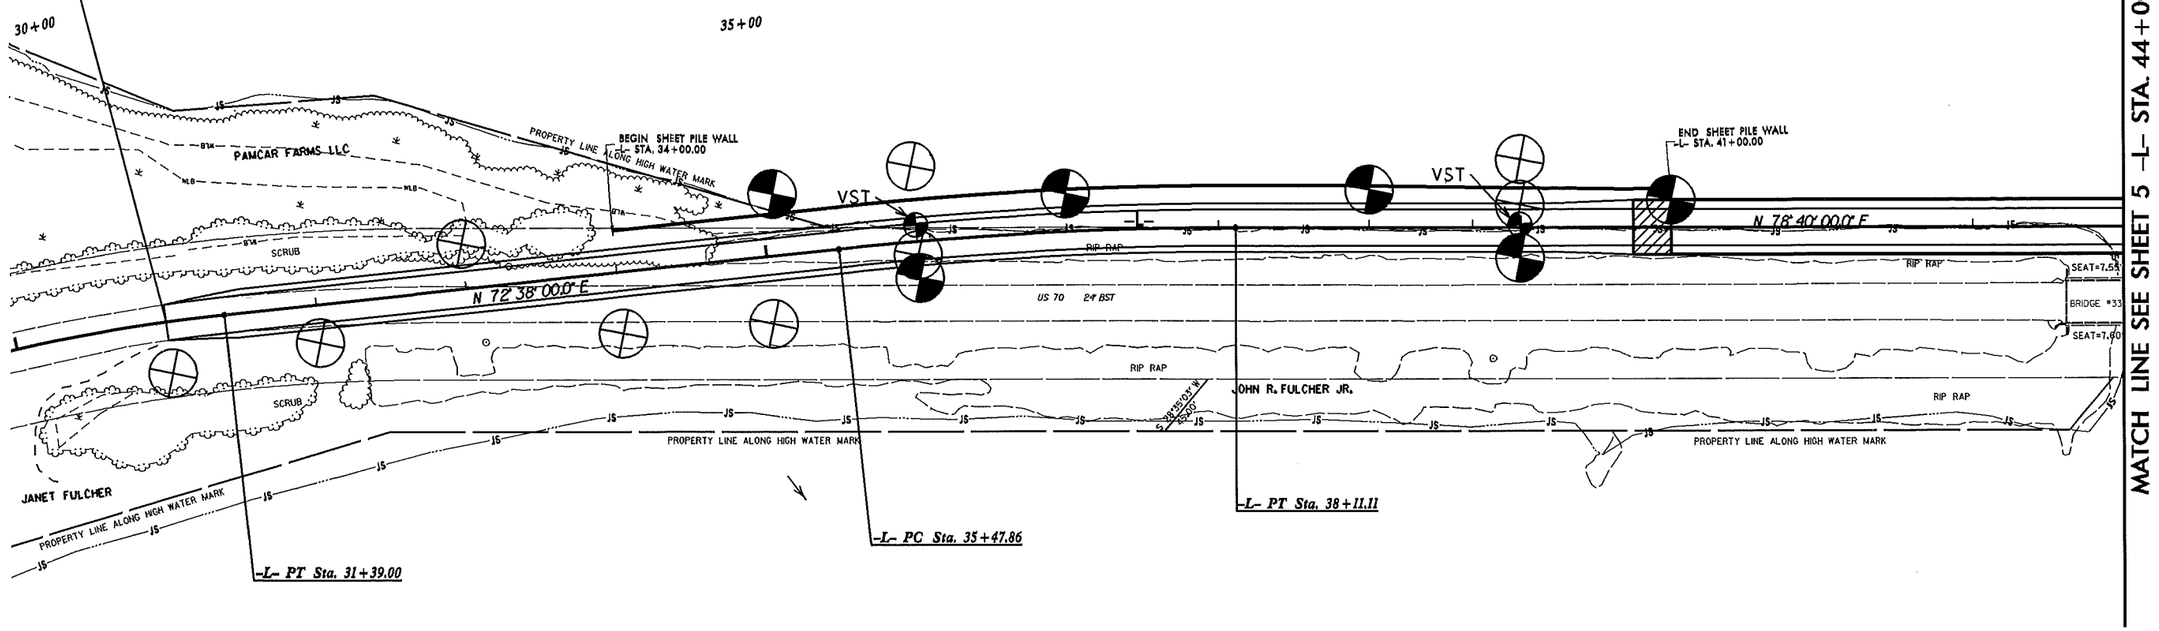

-L-	
PI Sta 29+39.23	PI Sta 36+79.61
Δ = 18° 07' 56.7" (RT)	Δ = 6° 02' 00.0" (RT)
D = 4° 30' 00.5"	D = 2° 17' 30.6"
L = 402.93'	L = 263.25'
T = 203.16'	T = 131.75'
R = 1,273.20'	R = 2,500.00'

REVISIONS

8/17/99

19-DEC-2012 08:55
R:\Roadway\Proj\Investigation\TIP\B4722B_GEO_RDWY\CADD_GEOTECH\Site&Sub\B4722B_GEO_RDY_psh4.dgn
ctburner AT REPSRV4A1