PROJECT REFERENCE NO.	SHEET
B-4722B	3 OF 18

SITE PLAN

0 100 200
FEET
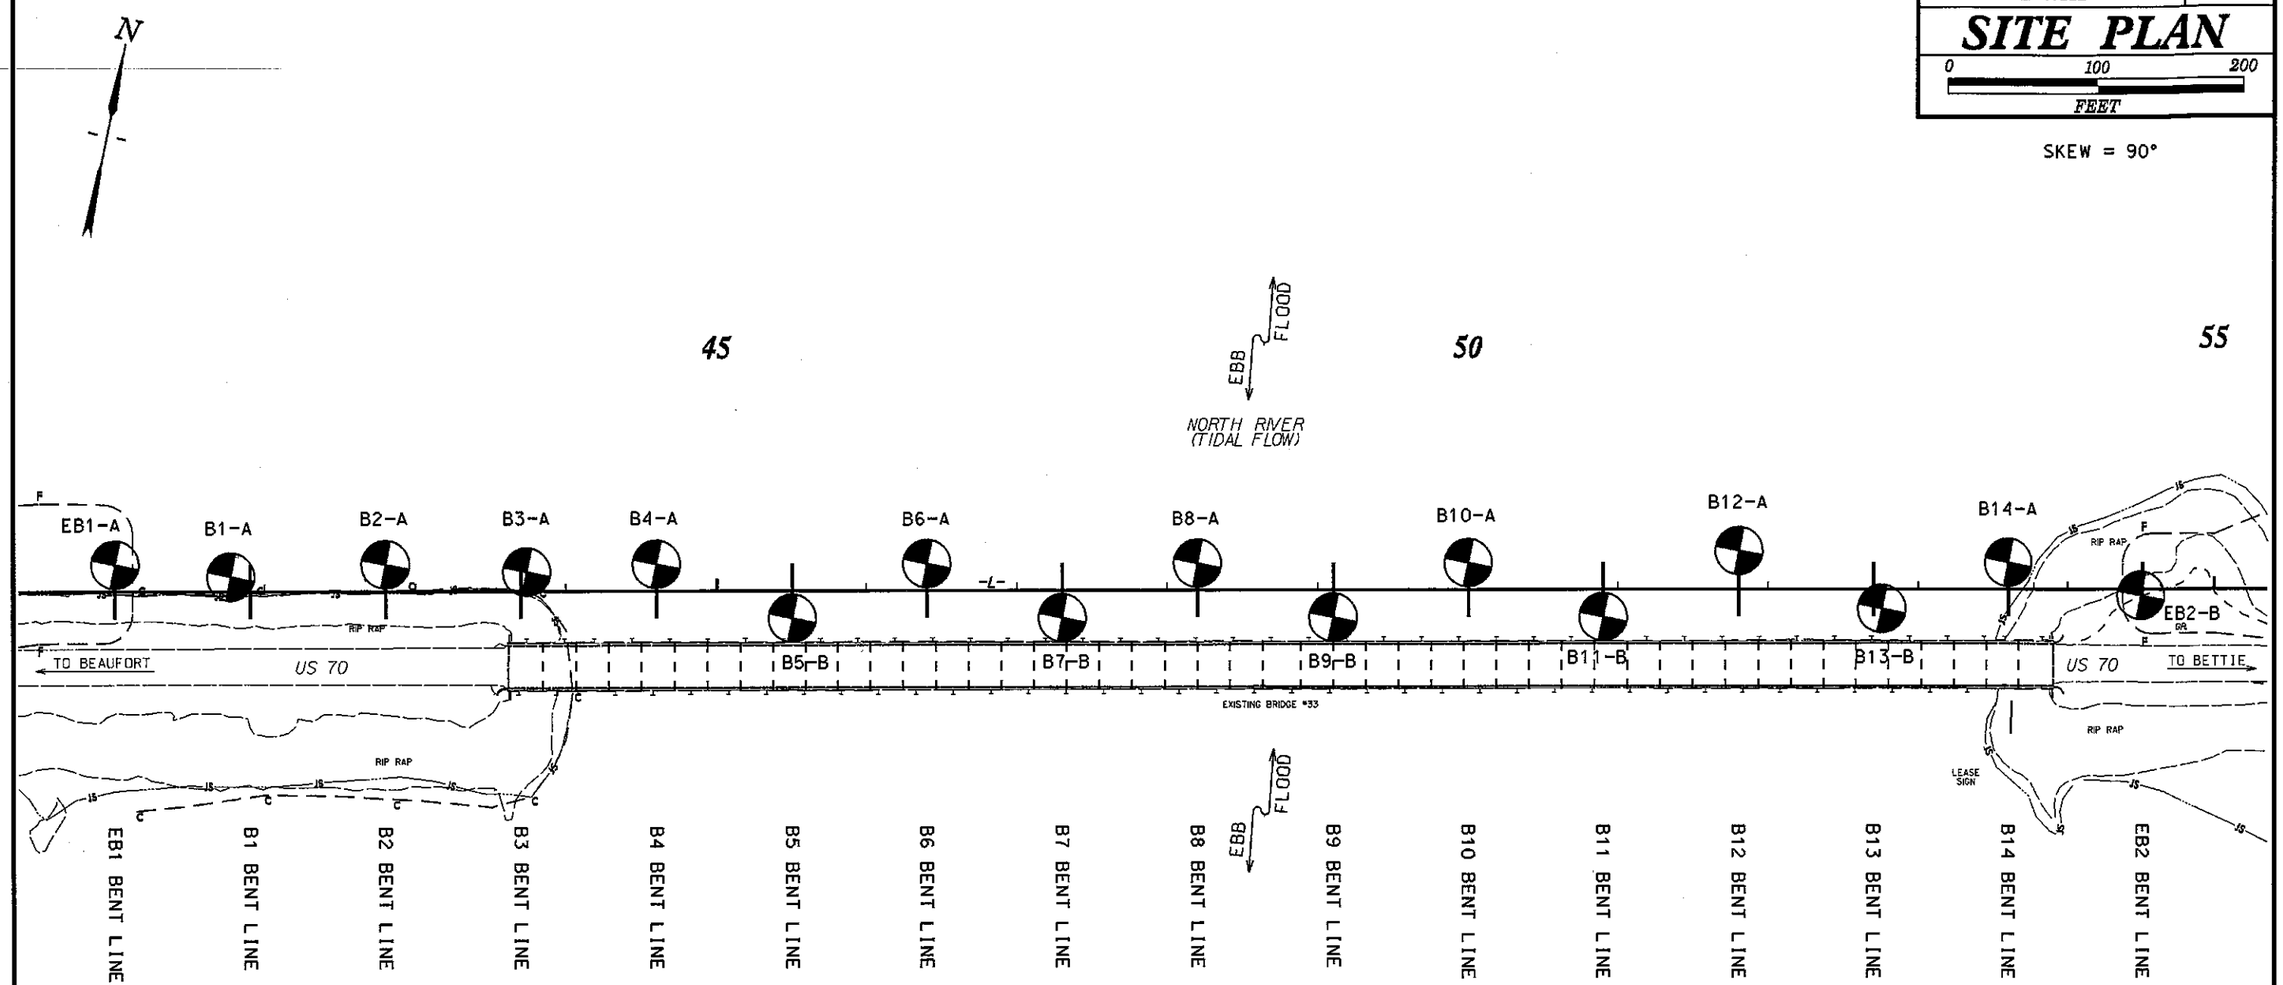
SKEW = 90°