PROJECT REFERENCE NO.	SHEET NO.
B-4722B	6 OF 18
ROADWAY DESIGN ENGINEER	HYDRAULICS ENGINEER

INCOMPLETE PLANS
DO NOT USE FOR R/W ACQUISITION

PRELIMINARY PLANS
DO NOT USE FOR CONSTRUCTION

PROFILE THROUGH BORINGS PROJECTED ALONG -L-

Ⓑ VERY SOFT TO SOFT BROWN CLAY WITH LITTLE TO MODERATE ORGANIC MATERIAL AND SHELL FRAGMENTS, WET (ALLUVIAL)
Ⓒ SOFT TO VERY STIFF GRAY CLAY WITH SHELL FRAGMENTS, WET (UNDIVIDED COASTAL PLAIN)
Ⓓ LOOSE TO MEDIUM DENSE BROWN SAND, MOIST TO SATURATED (ROADWAY EMBANKMENT)

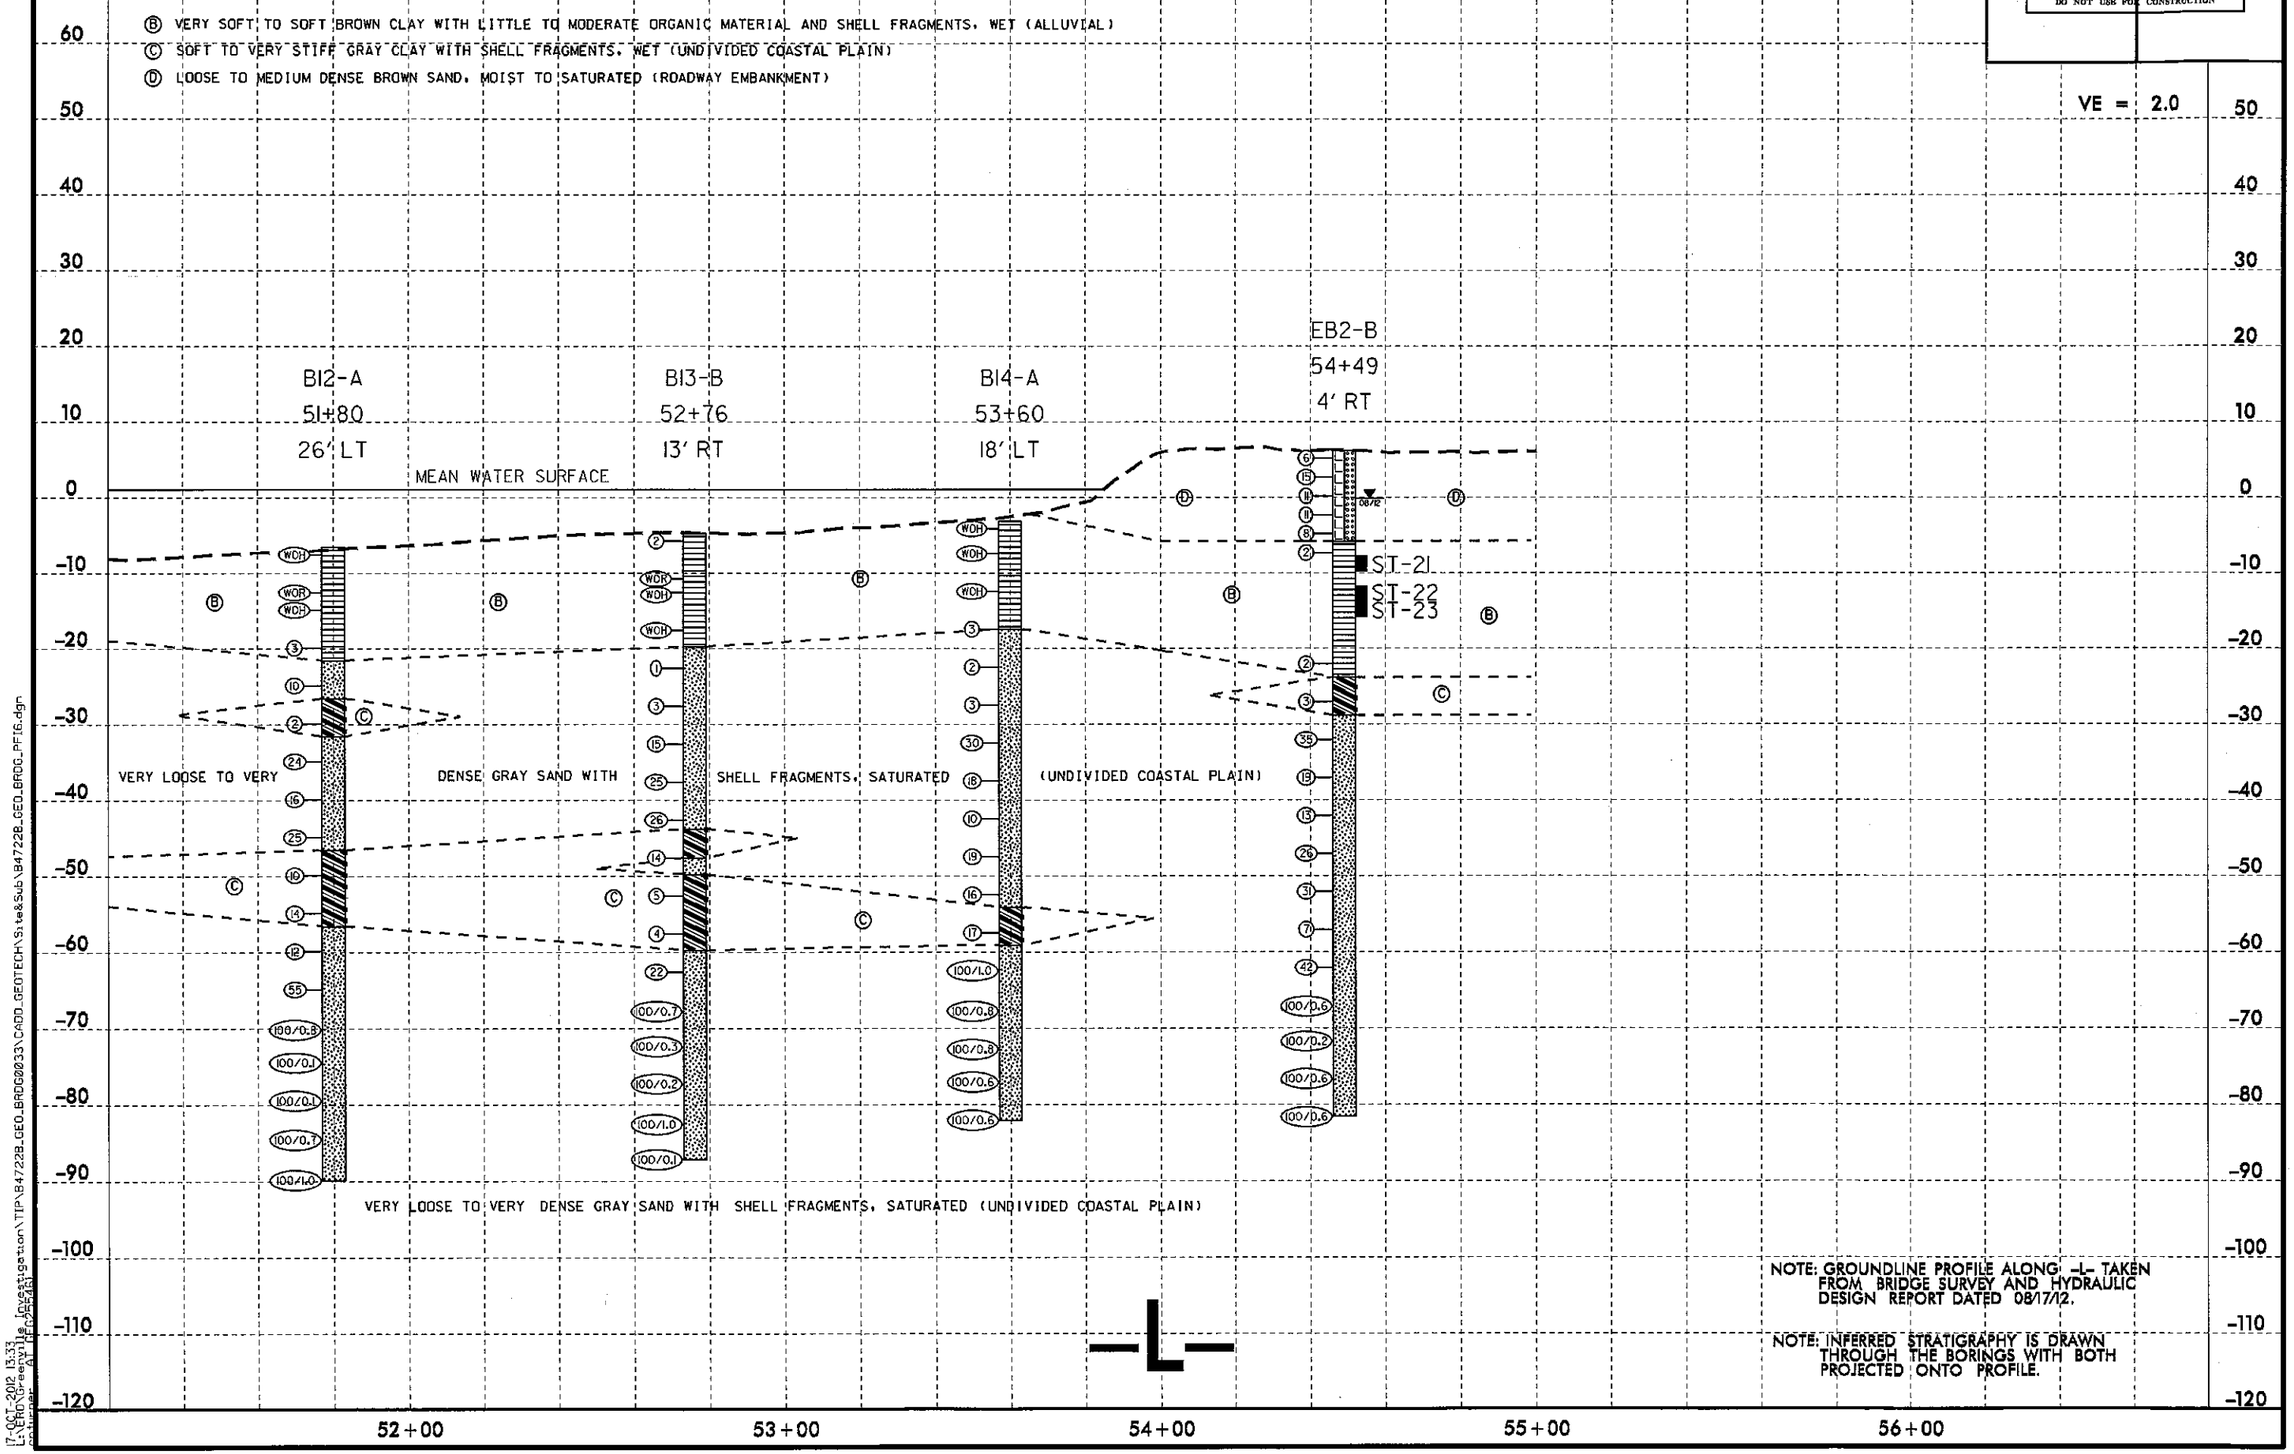

NOTE: GROUNDLINE PROFILE ALONG -L- TAKEN FROM BRIDGE SURVEY AND HYDRAULIC DESIGN REPORT DATED 08/17/12.

NOTE: INFERRED STRATIGRAPHY IS DRAWN THROUGH THE BORINGS WITH BOTH PROJECTED ONTO PROFILE.

5/14/99

17-OCT-2012 13:33
L:\GEOTECH\Greenville Investigation\TIP\B4722B_GEO_BRDG0033\CADD_GEOTECH\Site&Sub\B4722B_GEO_BRDG_PF16.dgn