PROJECT REFERENCE NO.	SHEET
B-4722B	3 OF 6

SITE PLAN
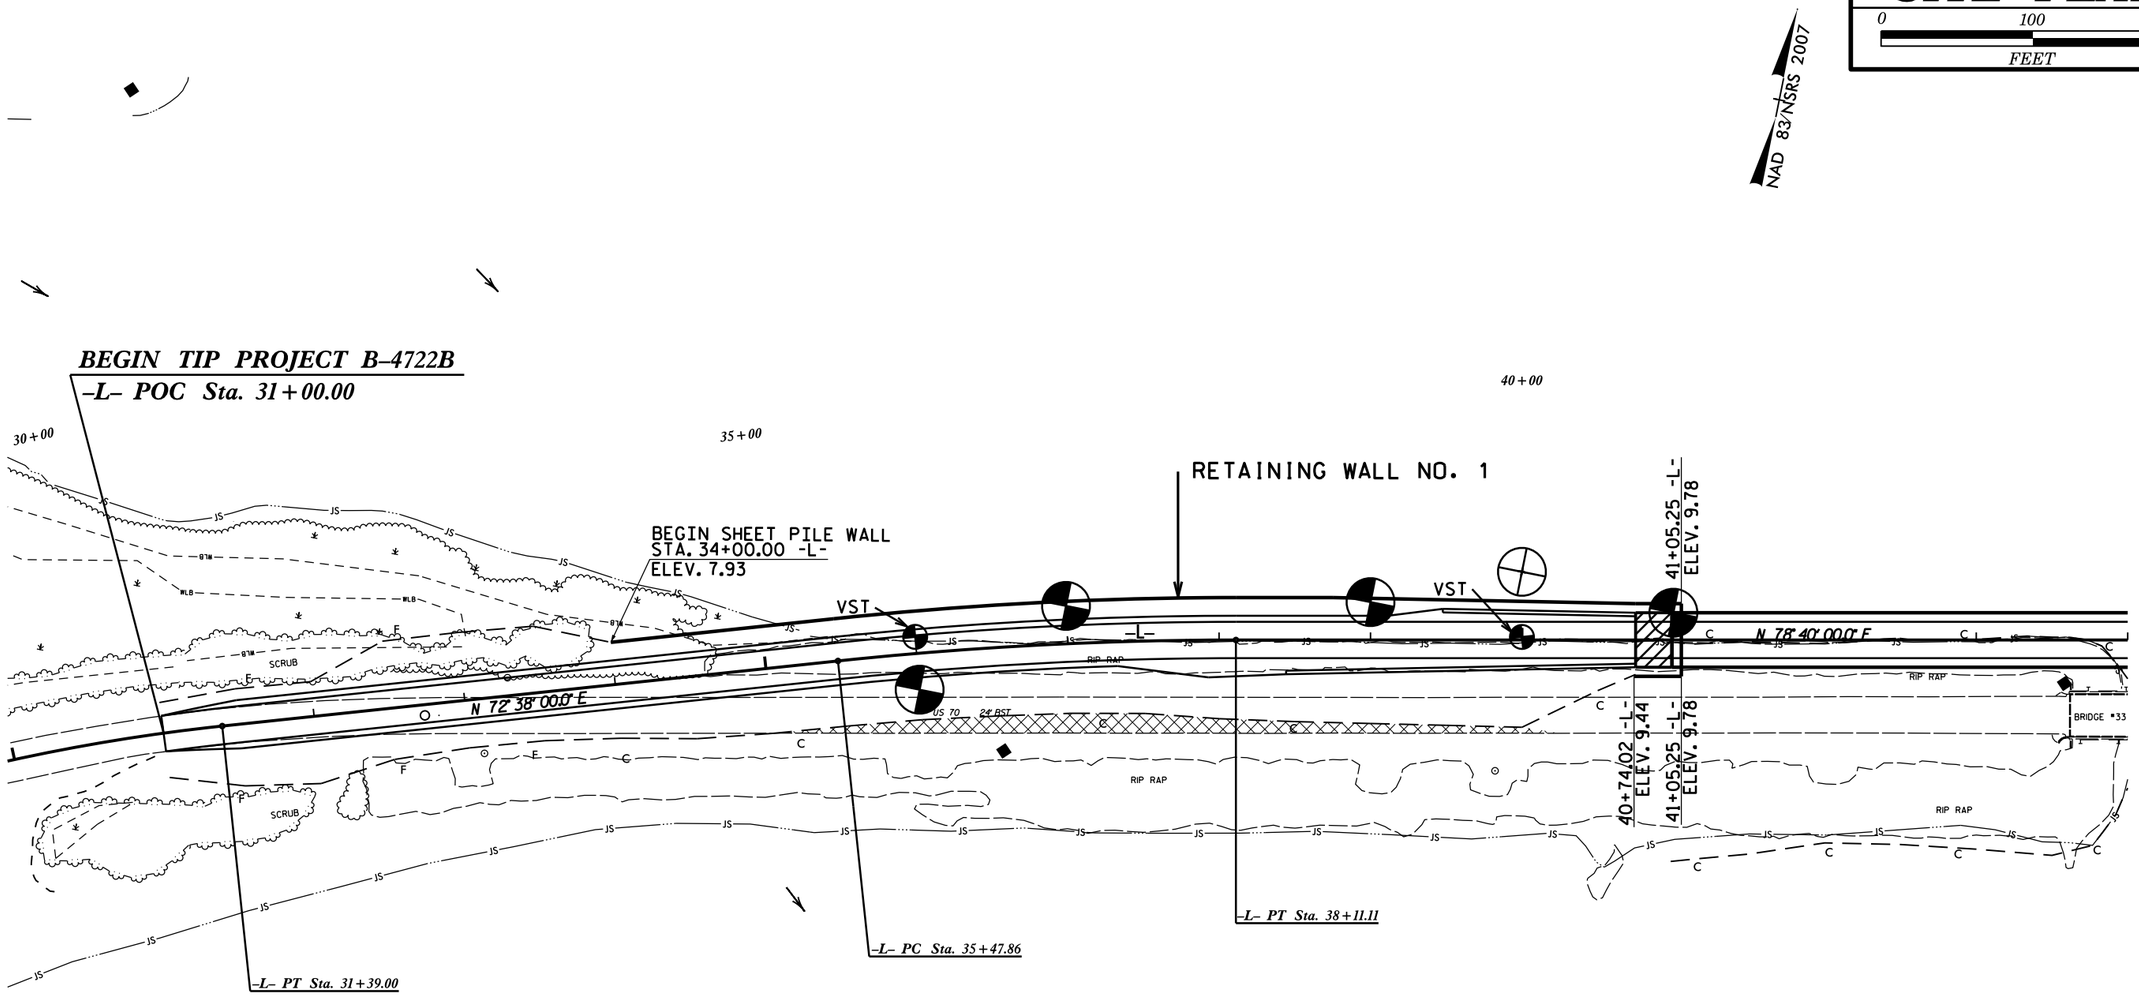
0 100 200
FEET