STATE	PROJECT WBS	SHEET NUMBER
NC	12cr.10181.16 12cr.20181.23	3

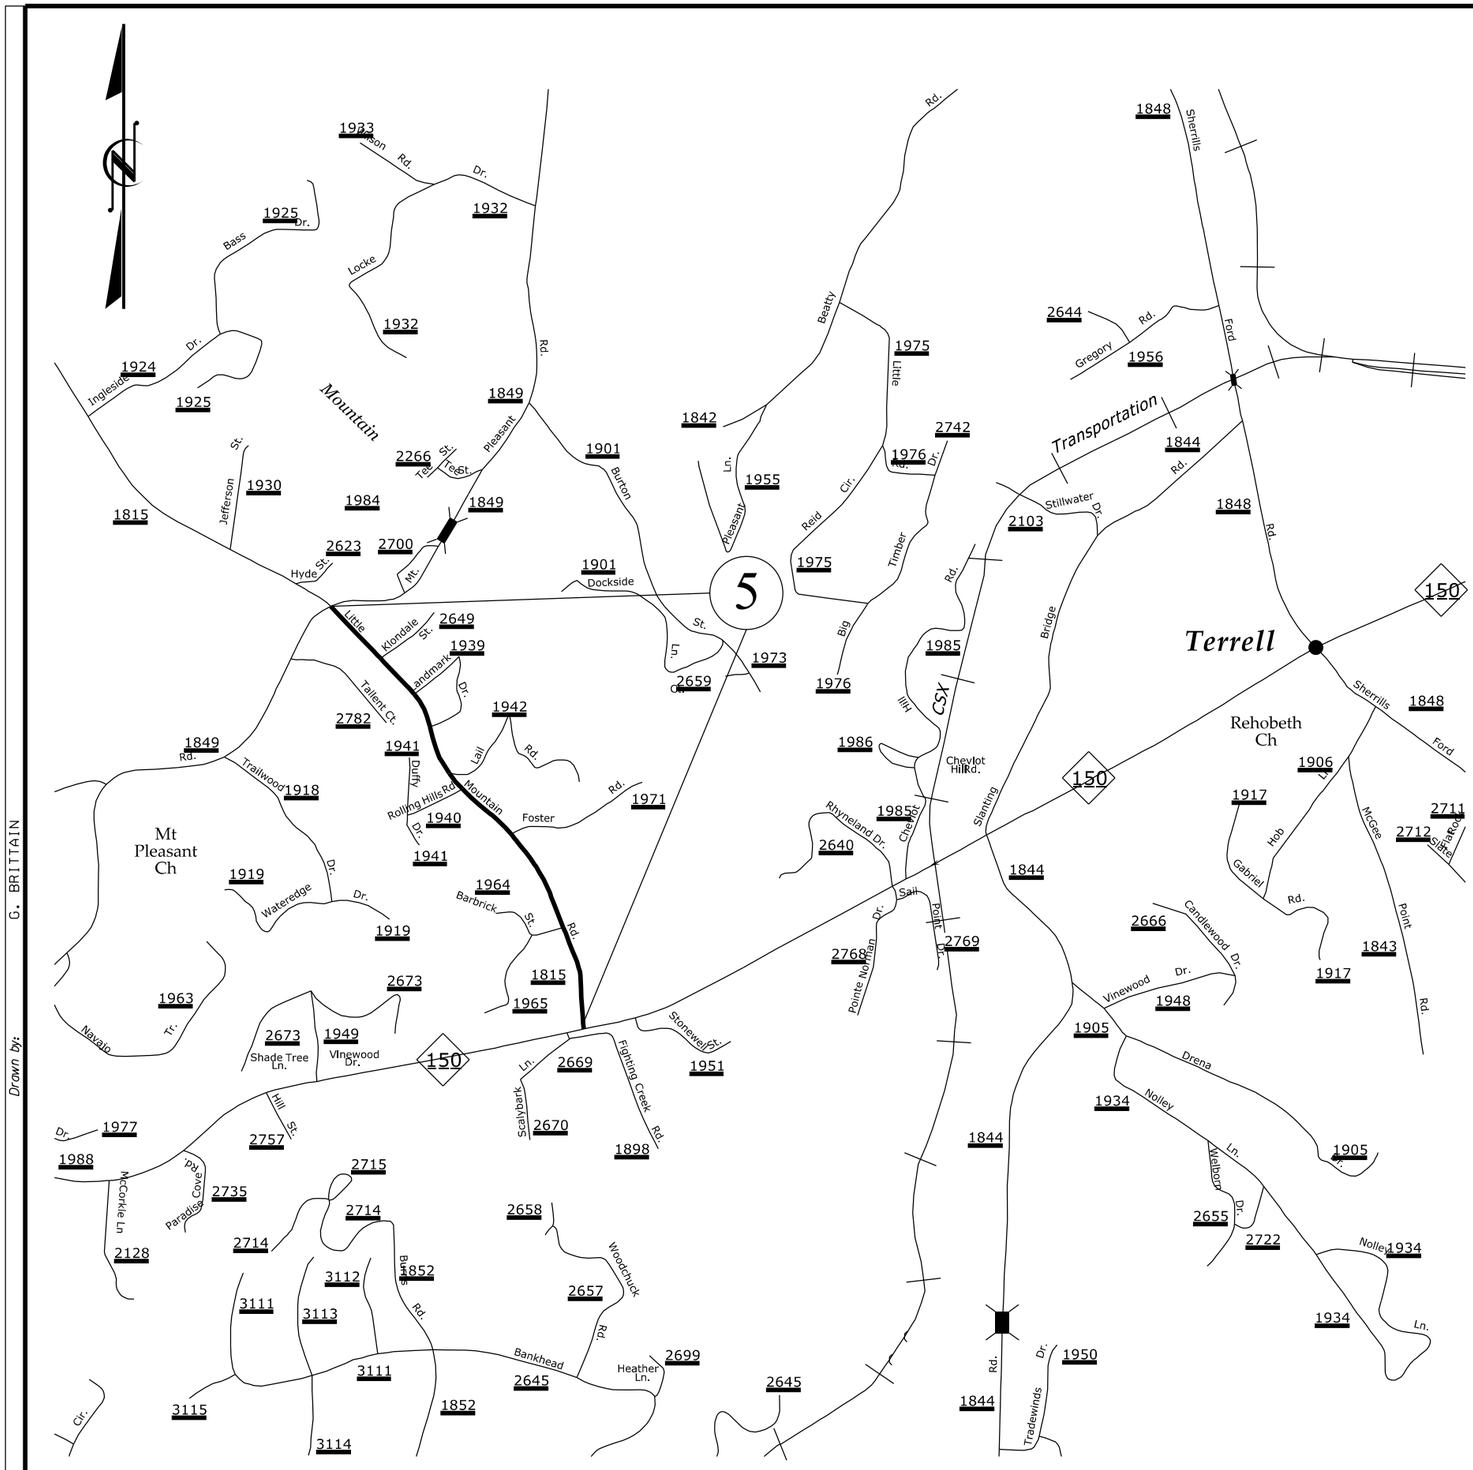

No Scale

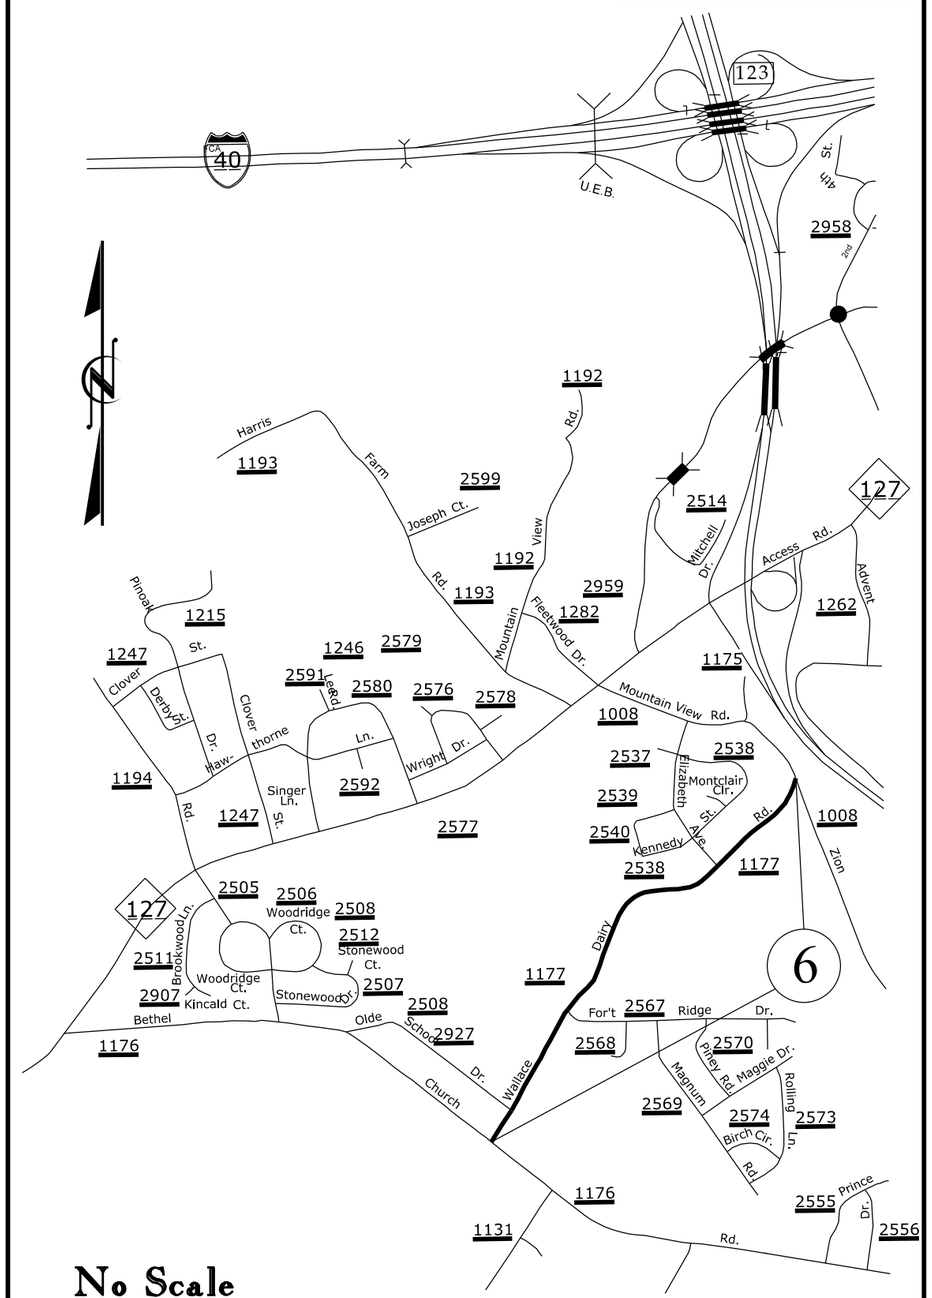

No Scale

2015-2016 Resurfacing Map

CATAWBA COUNTY NC

Drawn by: G. BRITTAIN