DocuSign Envelope ID: 9BE37741-E10A-4D1A-940B-D444A34CE249

5/28/99

PROJECT REFERENCE NO.	SHEET NO.
B-3673	7

ROADWAY DESIGN ENGINEER
NORTH CAROLINA PROFESSIONAL SEAL 034367 ENGINEER TODD H. BUCKNER
DocuSigned by: 1087011E67F6435...
1/22/2015

HYDRAULICS ENGINEER
NORTH CAROLINA PROFESSIONAL SEAL 26971 ENGINEER JOSHUA G. DALTON
DocuSigned by: Joshua G Dalton 1089AD8C14994C3...
1/21/2015

Michael Baker Engineering, Inc.
Baker
8000 Regency Parkway
Suite 600
Cary, NC 27518
NC License: F-1084

SUNGATE DESIGN GROUP, P.A.
915 Jones Franklin Road
Raleigh, NC 27606
NC COA No. C-0890

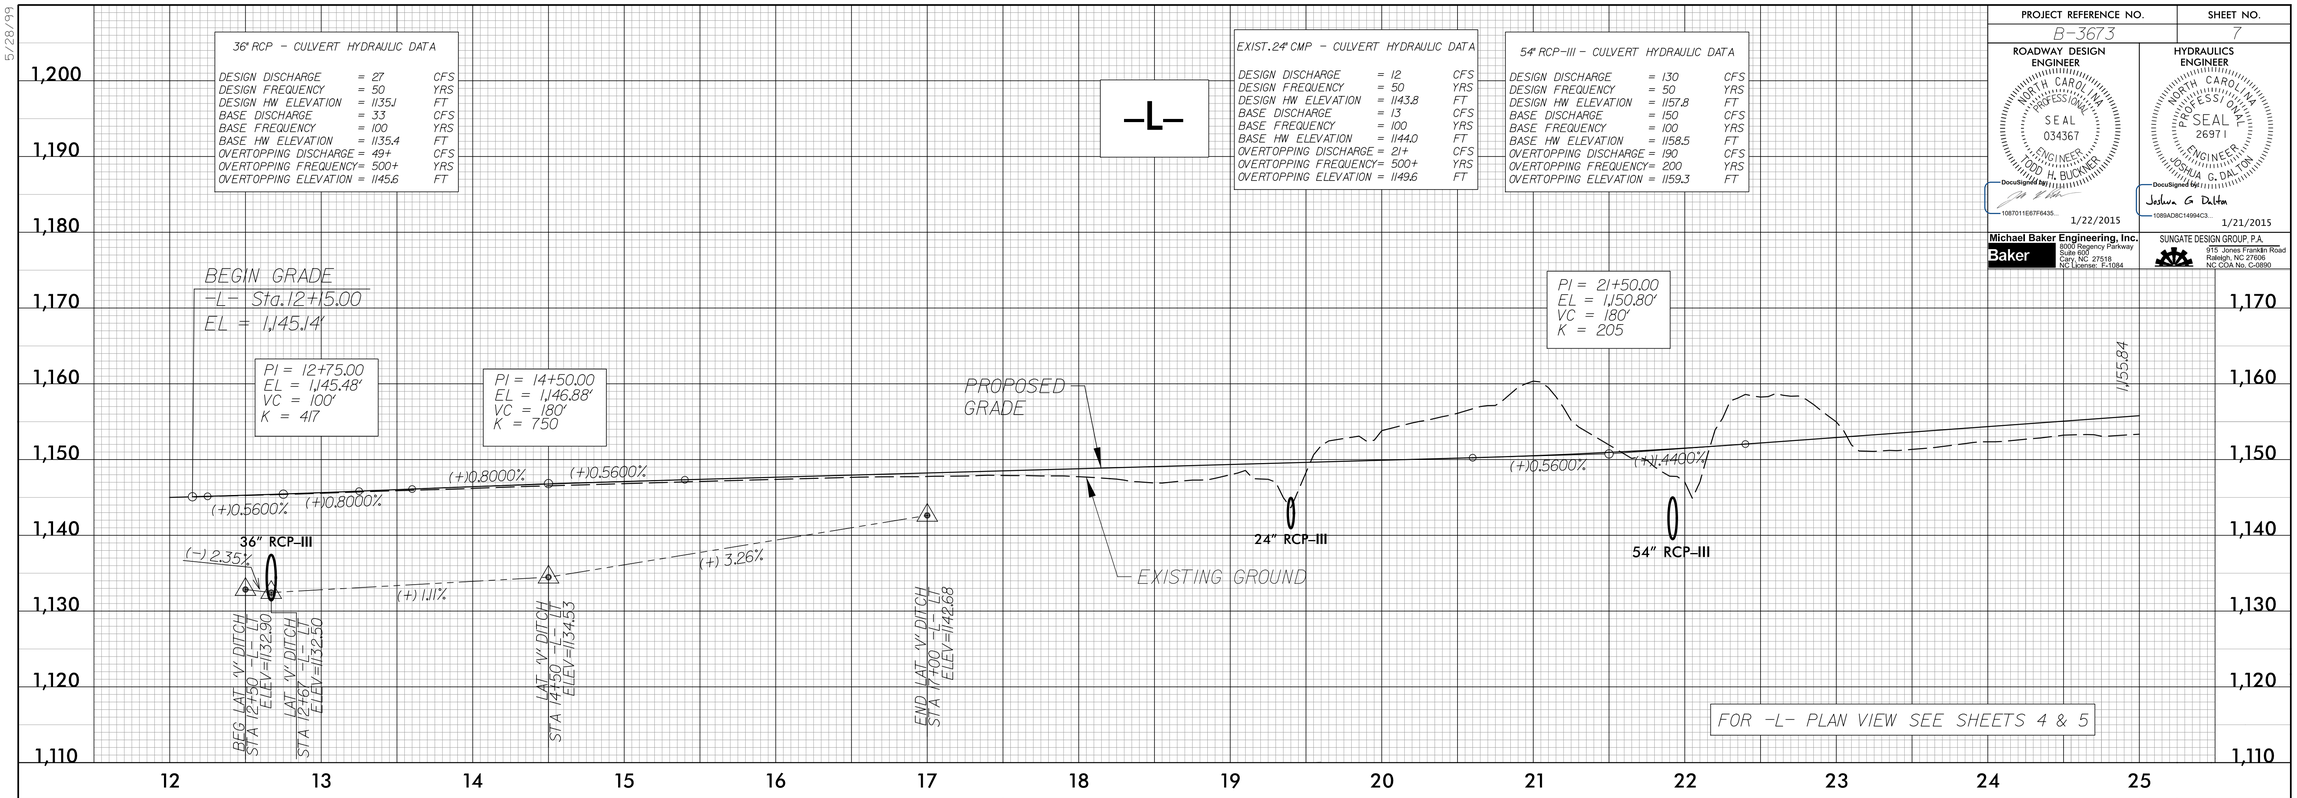

R:\R\205 10:57:58 AM
R:\R-Drawings\B-3673_Rdy_pfl_shts.dgn
USER: gdbucker