PROJ. REFERENCE NO.	SHEET NO.
B-3673	TMP-4

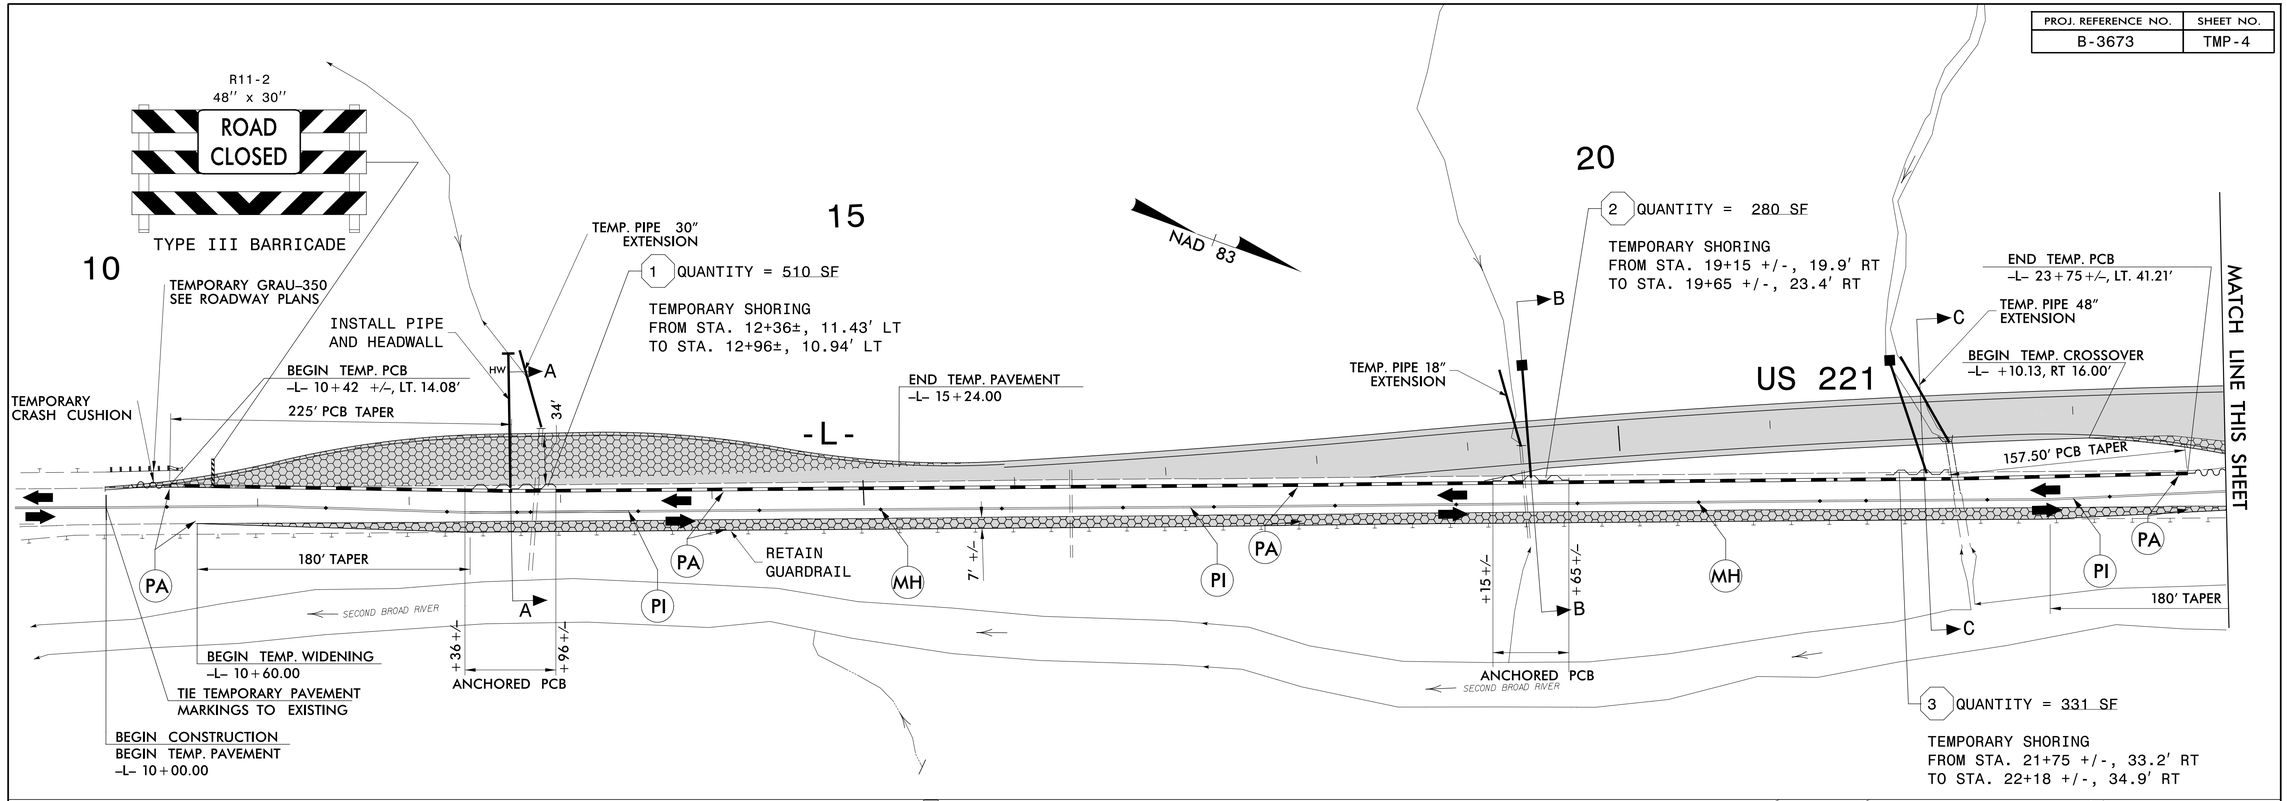

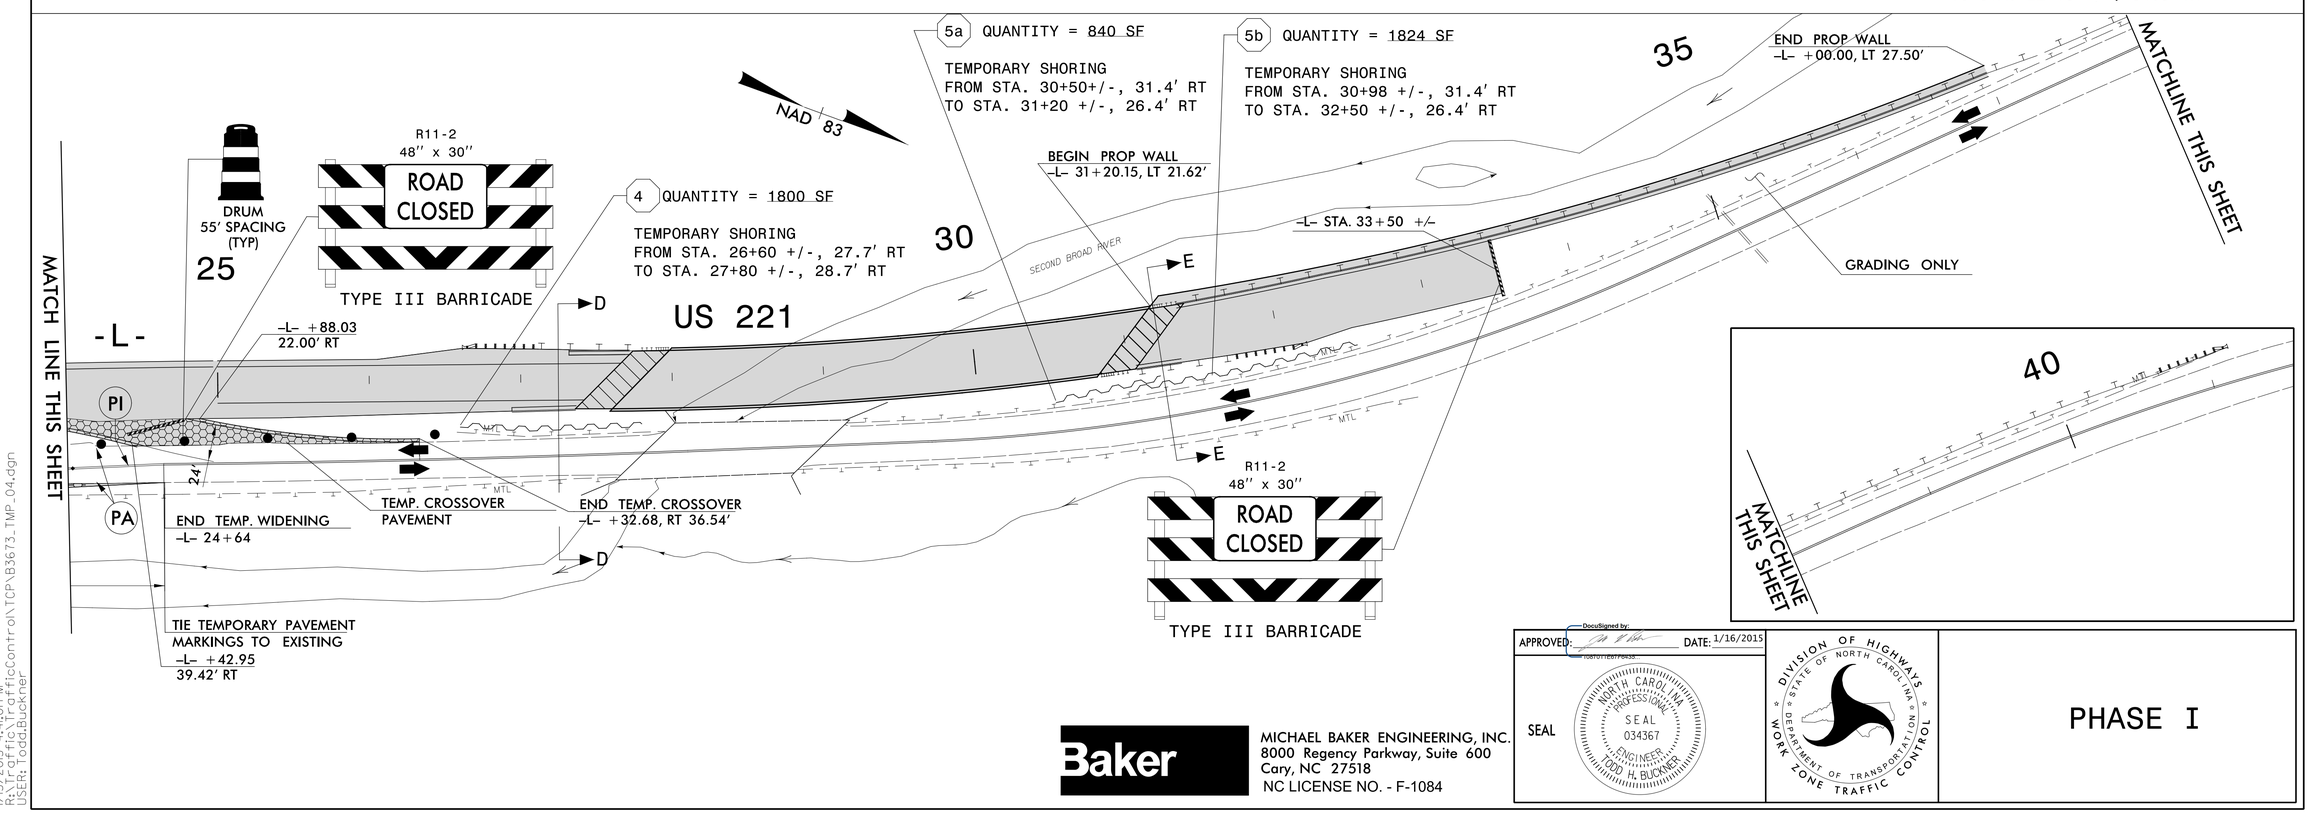

APPROVED: DocuSigned by: DATE: 1/16/2015

SEAL

NORTH CAROLINA PROFESSIONAL SEAL 034367 ENGINEER TODD H. BUCKNER

DIVISION OF HIGHWAYS · STATE OF NORTH CAROLINA · DEPARTMENT OF TRANSPORTATION · WORK ZONE TRAFFIC CONTROL

PHASE I

Baker

MICHAEL BAKER ENGINEERING, INC.
8000 Regency Parkway, Suite 600
Cary, NC 27518
NC LICENSE NO. - F-1084

1/15/2015 4:41:01 PM
R:\Traffic\TrafficControl\TCP\B3673_TMP_04.dgn
USER: Todd.Buckner