PROJ. REFERENCE NO.	SHEET NO.
B-3673	TMP-5

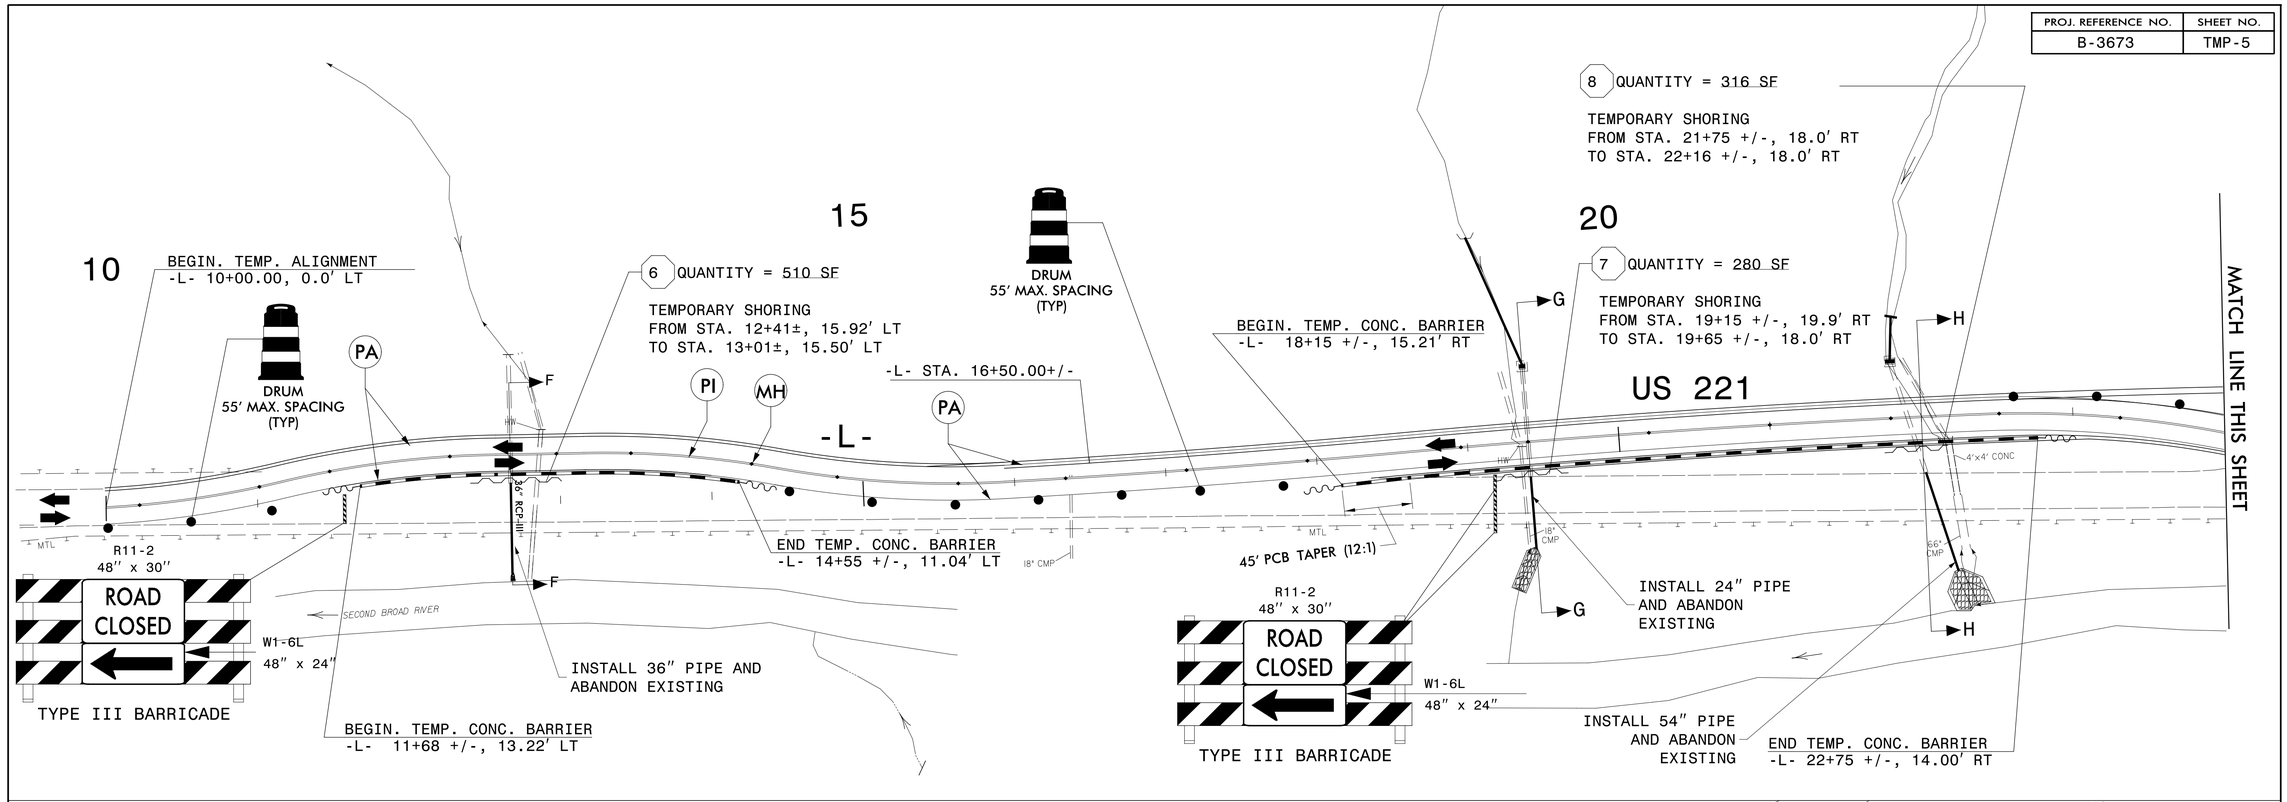

APPROVED: DocuSigned by: DATE: 1/15/2019

SEAL

NORTH CAROLINA PROFESSIONAL SEAL 034367 ENGINEER TODD H. BUCKNER

DIVISION OF HIGHWAYS · STATE OF NORTH CAROLINA · DEPARTMENT OF TRANSPORTATION · WORK ZONE TRAFFIC CONTROL

Baker

MICHAEL BAKER ENGINEERING, INC.
8000 Regency Parkway, Suite 600
Cary, NC 27518
NC LICENSE NO. - F-1084

PHASE II

1/15/2015 10:53:02 AM
R:\Traffic\TrafficControl\TCP\B3673_TMP_05.dgn
USER: ToddBuckner