PROJ. REFERENCE NO.	SHEET NO.
B-3673	TMP-6

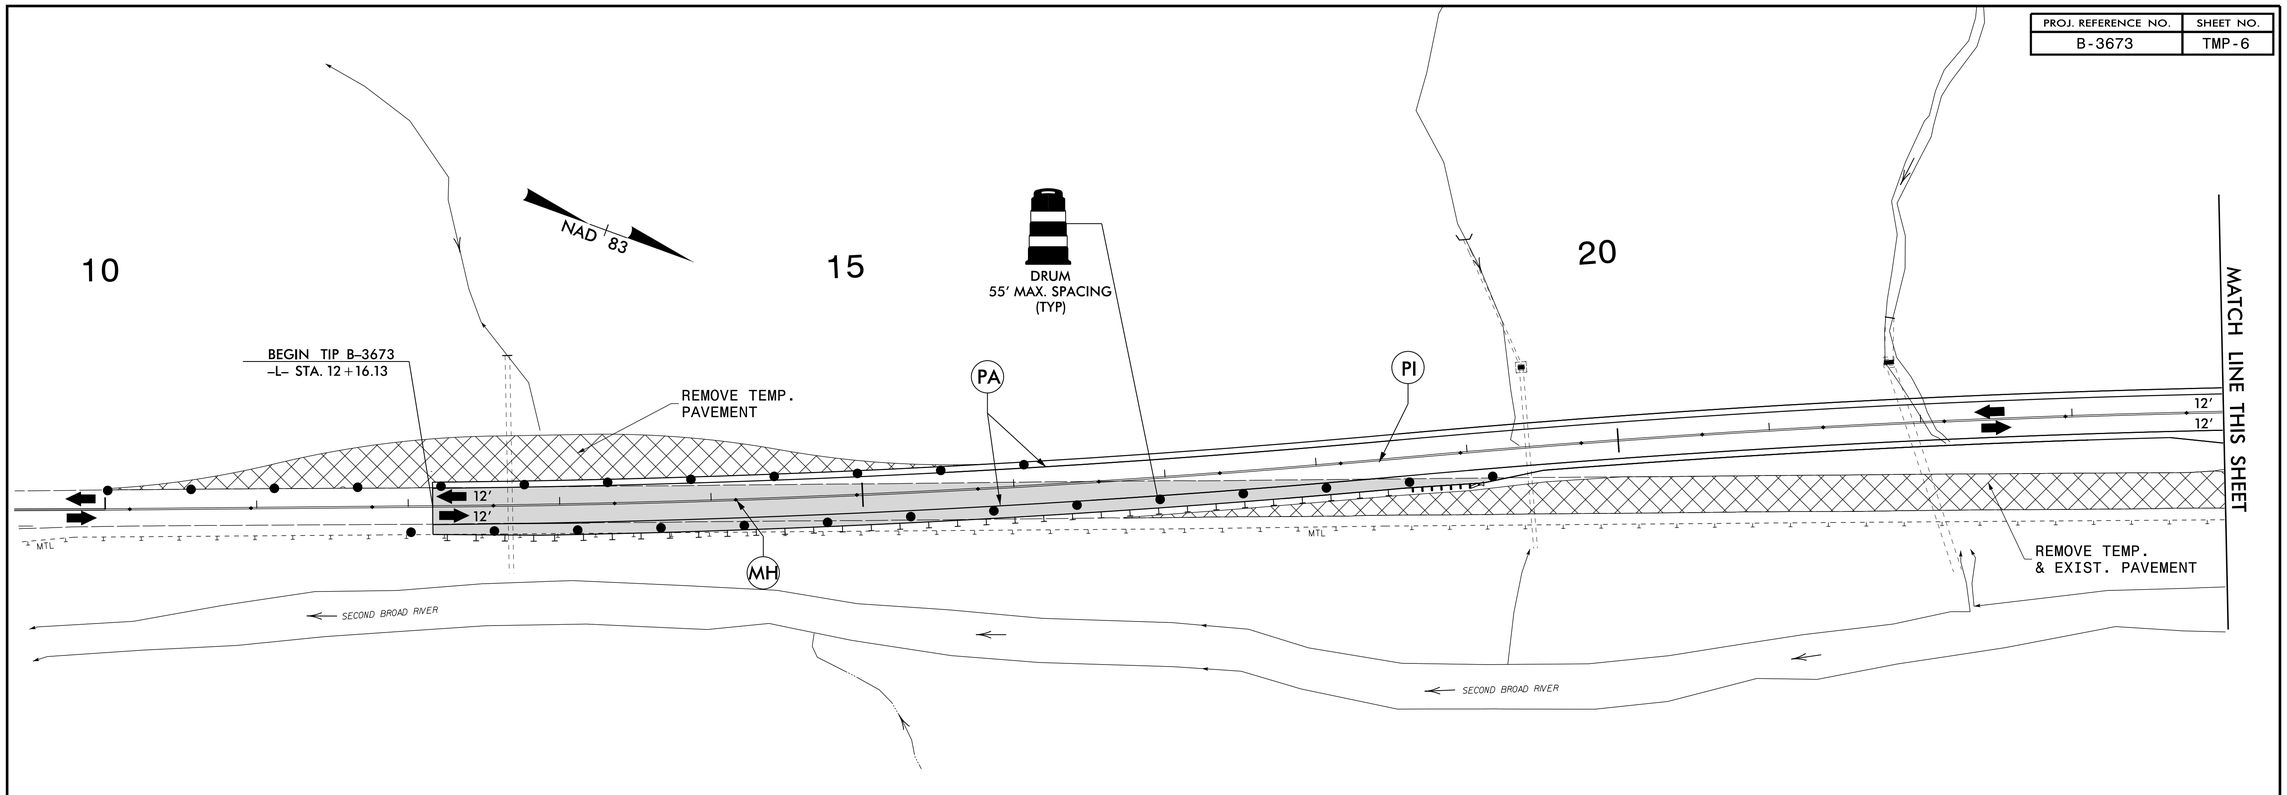

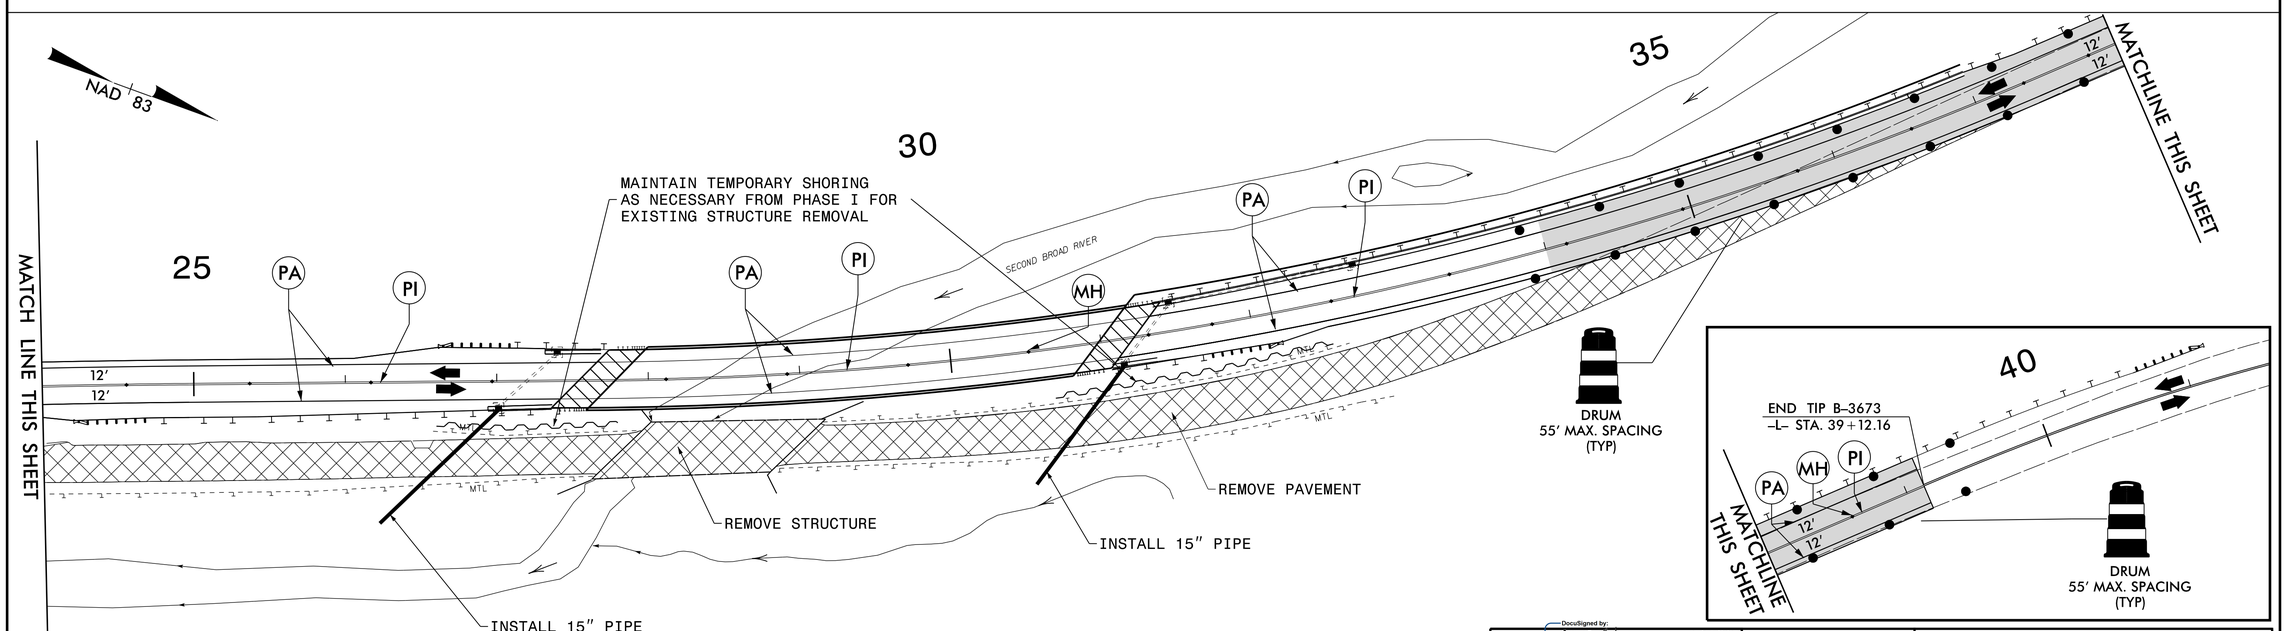

APPROVED: DocuSigned by: DATE: 1/15/2015

SEAL

NORTH CAROLINA PROFESSIONAL SEAL 034367 ENGINEER TODD H. BUCKNER

DIVISION OF HIGHWAYS STATE OF NORTH CAROLINA DEPARTMENT OF TRANSPORTATION WORK ZONE TRAFFIC CONTROL

PHASE III

Baker

MICHAEL BAKER ENGINEERING, INC.
8000 Regency Parkway, Suite 600
Cary, NC 27518
NC LICENSE NO. - F-1084

1/6/2015 8:24:54 AM
R:\Traffic\TrafficControl\TCP\B3673_TMP_06.dgn
USER: toddbuckner