PROJECT REFERENCE NO.	SHEET NO.
B-3673	EC-4/CONST.4
R/W SHEET NO.	
ROADWAY DESIGN ENGINEER	HYDRAULICS ENGINEER

CLEAN WATER DIVERSION

CWD — CWD — CWD — CWD — CWD — CWD

(Not to Scale)

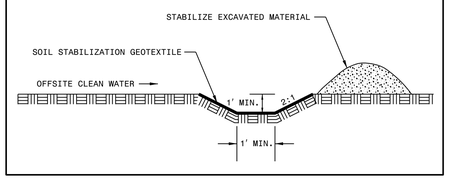

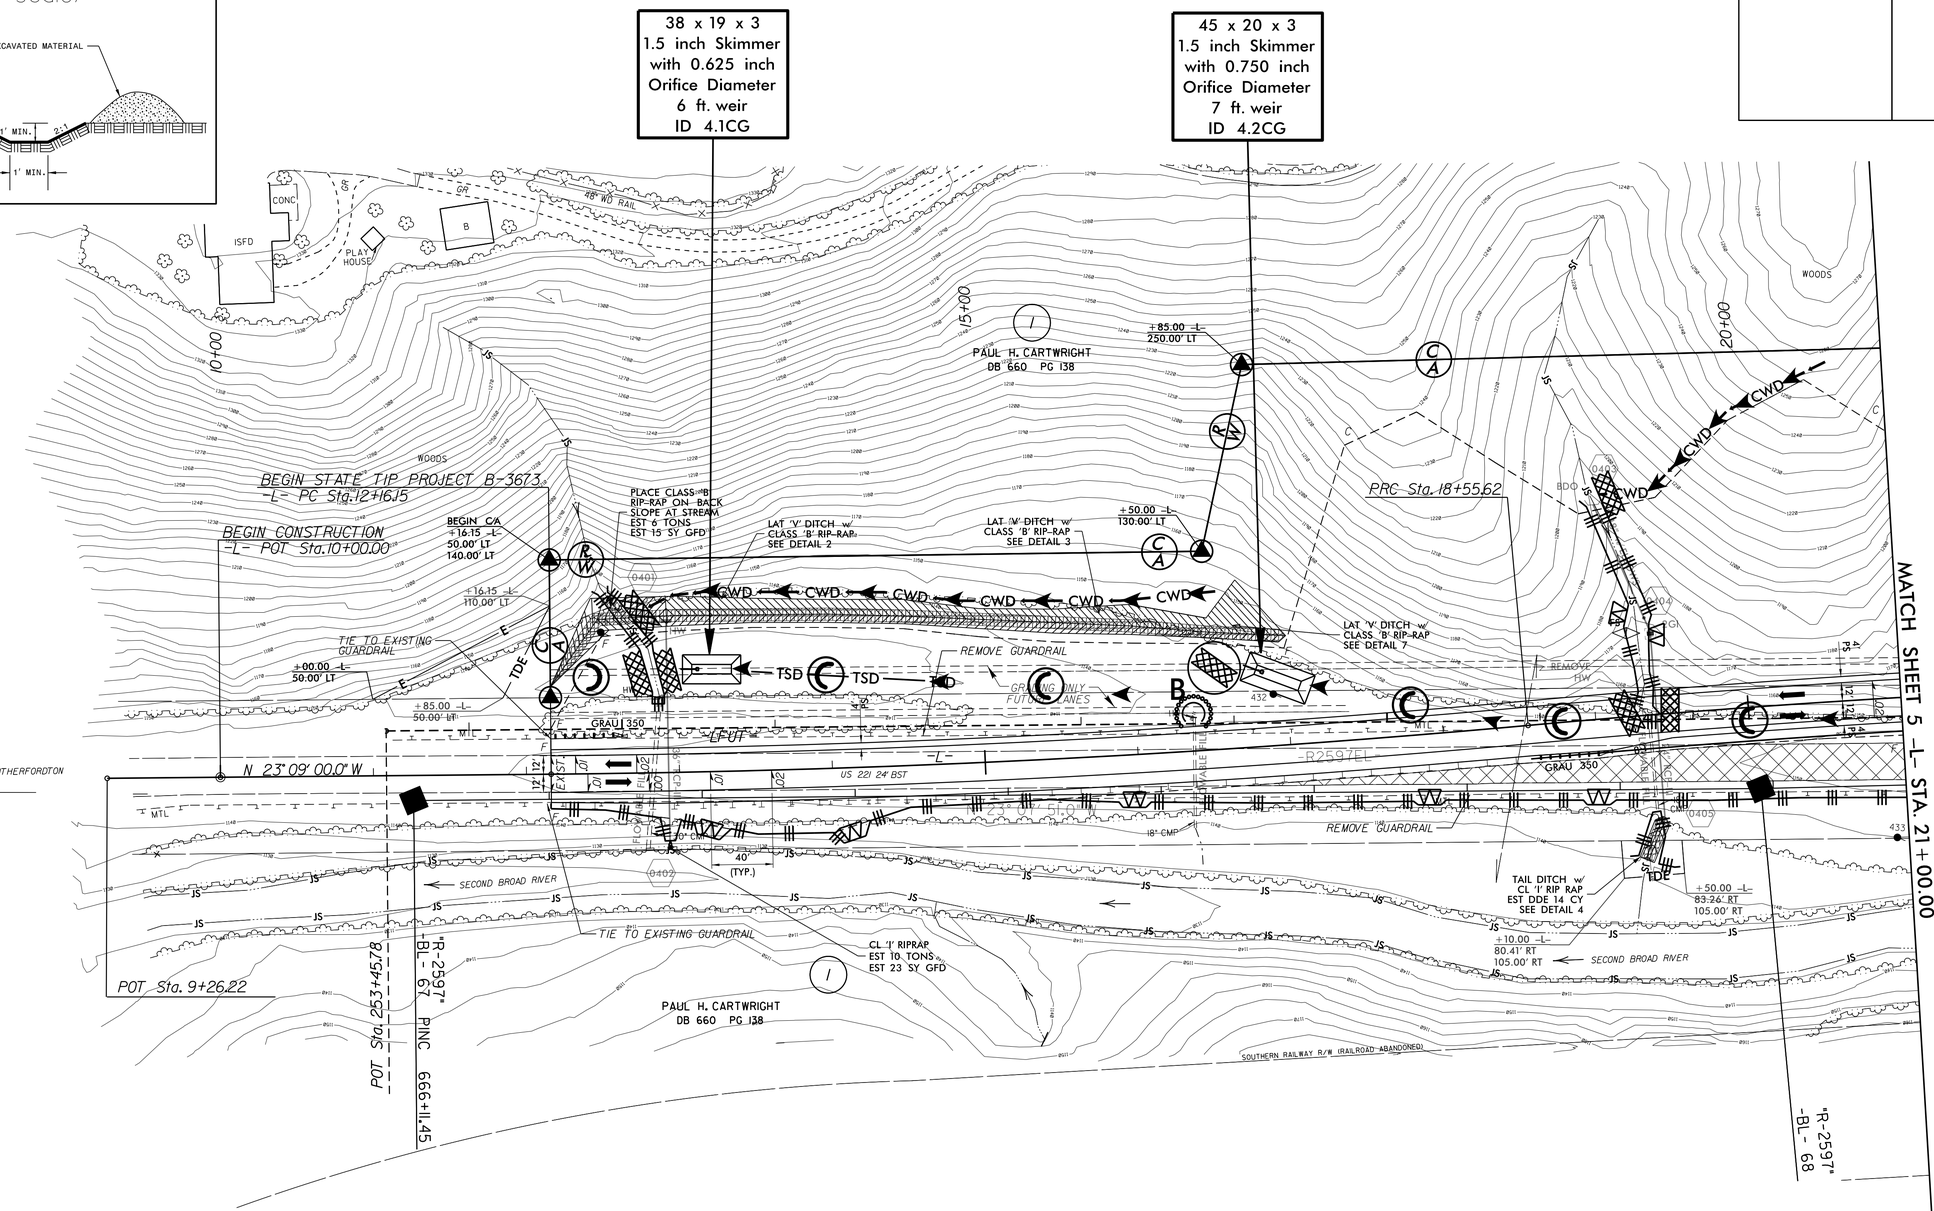

NOTE:
PLACE TEMPORARY ROCK SEDIMENT DAMS TYPE – B AND TEMPORARY ROCK SILT CHECKS TYPE – A AT DRAINAGE OUTLETS.

PROPOSED DESIGN

FUTURE DESIGN

DETAIL 2
LATERAL 'V' DITCH
(Not to Scale)

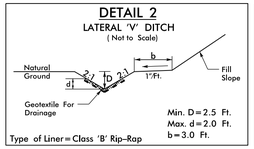

FROM STA. 12 + 50 TO STA. 14 + 50 –L– LT

DETAIL 3
LATERAL 'V' DITCH
(Not to Scale)

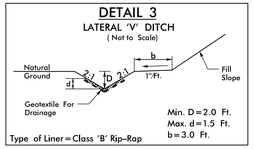

FROM STA. 14 + 50 TO STA. 16 + 00 –L– LT

DETAIL 4
STANDARD BASE DITCH
(Not to Scale)

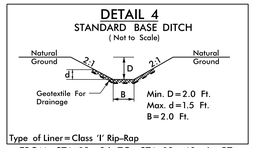

FROM STA. 19 + 26 TO STA. 19 + 40 –L– RT

DETAIL 7
LATERAL 'V' DITCH
(Not to Scale)

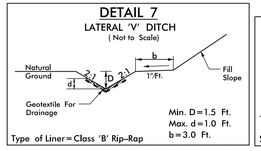

FROM STA. 16 + 00 TO STA. 17 + 00 –L– LT

DETAIL 5
FALSE SUMP
(Not to Scale)

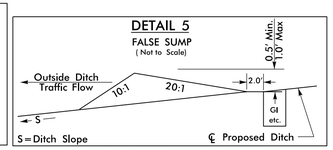

@ STA. 19 + 38 –L– LT /@ 21 + 79 –L– LT

CLEARING AND GRUBBING
EROSION CONTROL FOR
CONSTRUCTION SHEET 4

8/17/99
19-DEC-2014 16:38
H:\Environmental\Design\B-3673_EC_psh_04.dgn
pcrone