PROJECT REFERENCE NO.	SHEET NO.
B-3673	EC-9/CONST.6
R/W SHEET NO.	
ROADWAY DESIGN ENGINEER	HYDRAULICS ENGINEER

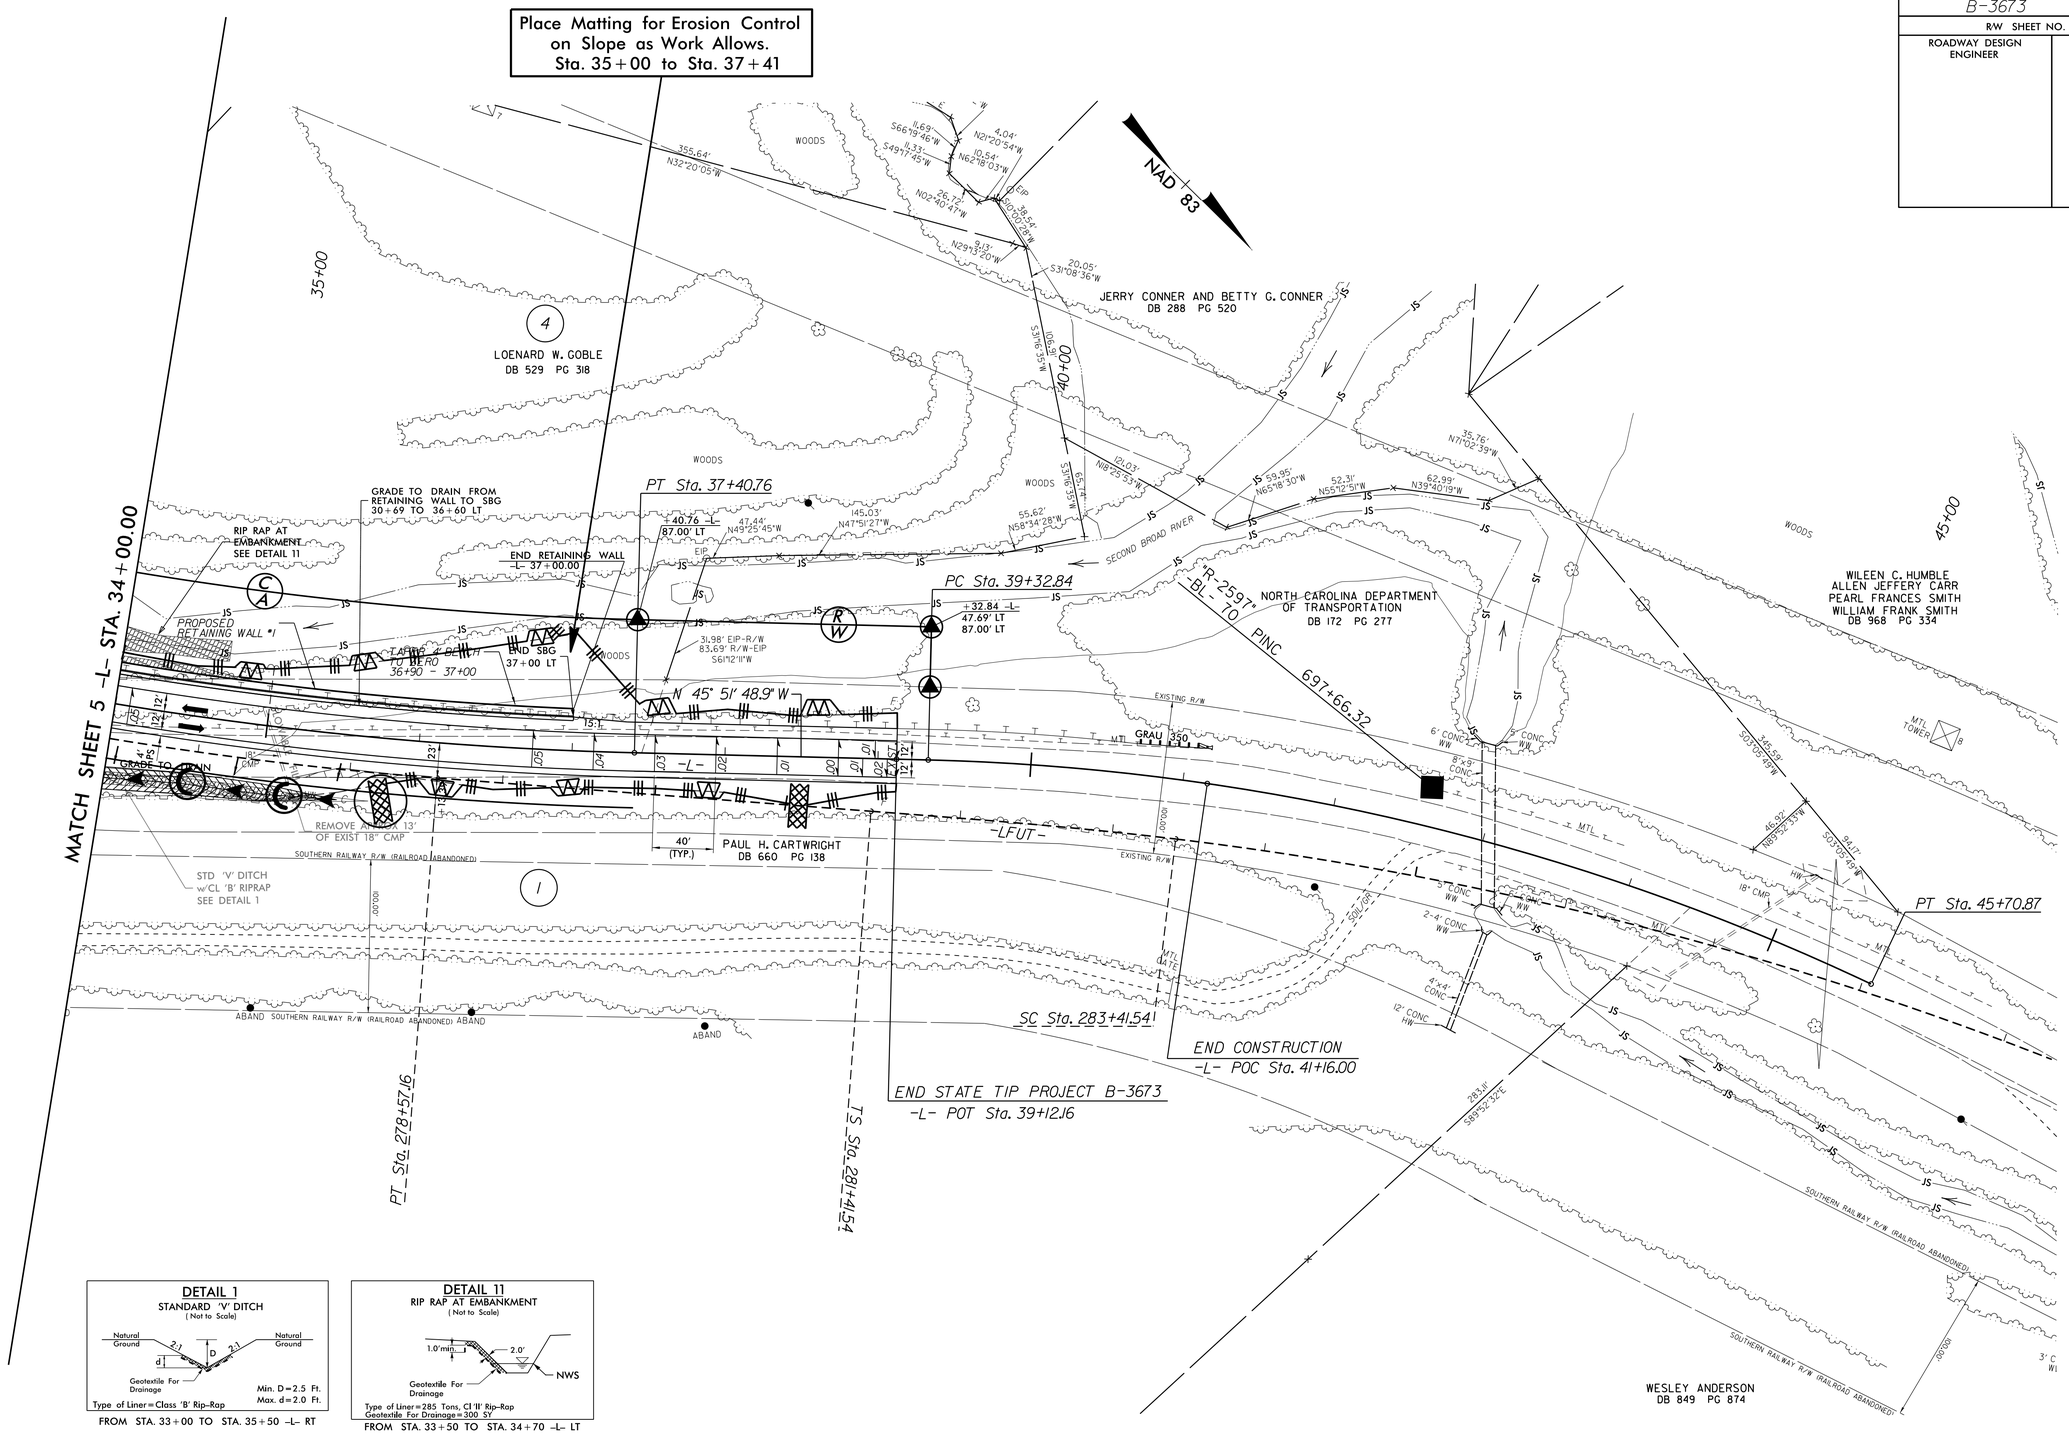

DETAIL 1
STANDARD 'V' DITCH
(Not to Scale)

Type of Liner = Class 'B' Rip-Rap

FROM STA. 33+00 TO STA. 35+50 -L- RT

DETAIL 11
RIP RAP AT EMBANKMENT
(Not to Scale)

Type of Liner = 285 Tons, Cl 'II' Rip-Rap
Geotextile For Drainage = 300 SY

FROM STA. 33+50 TO STA. 34+70 -L- LT

PROPOSED DESIGN

FUTURE DESIGN

8/17/99

19-DEC-2014 17:04
R:\Envir-Contracts\Design\B-3673_EC_psh_06.dgn
pmcg at PRINT2048