PROJECT REFERENCE NO.	SHEET NO.
B-3673	EC-8/CONST.5
R/W SHEET NO.	
ROADWAY DESIGN ENGINEER	HYDRAULICS ENGINEER

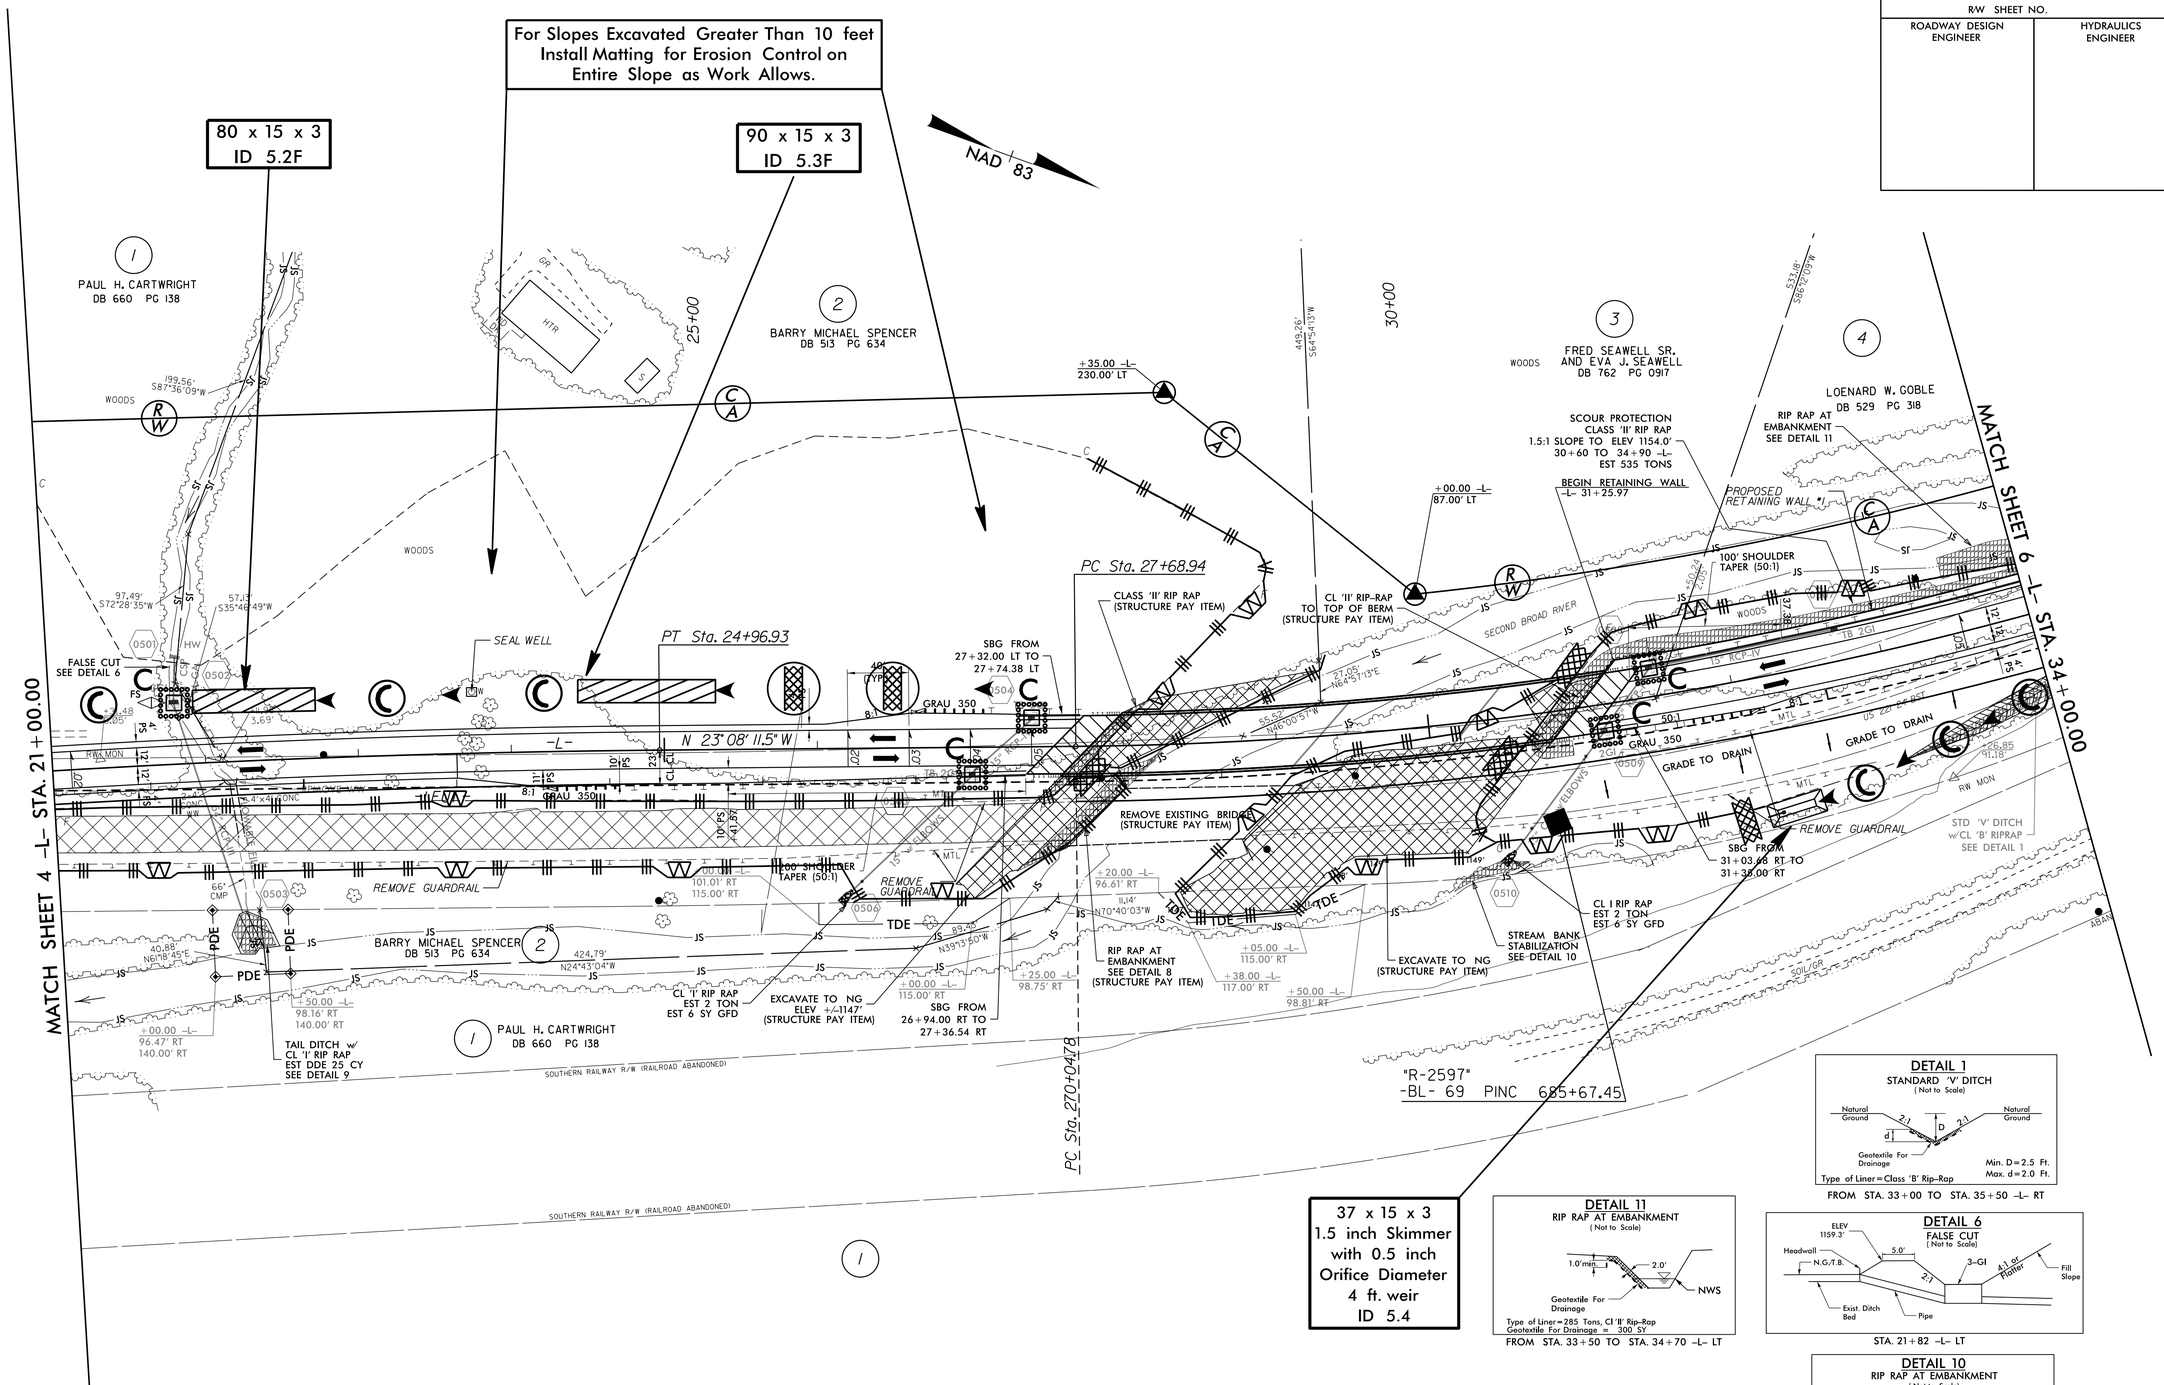

PROPOSED DESIGN

FUTURE DESIGN

NOTE:

UTILIZE TEMPORARY SEDIMENT BASIN OR SPECIAL STILLING BASIN(S) AS STILLING BASIN WHERE APPLICABLE.

8/17/99

19-DEC-2014 16:54
R:\Environmental\Hydraulics\Design\B-3673_EC_psh_05.dgn