PROJECT REFERENCE NO.	SHEET NO.
B-3673	EC-7/CONST.4
R/W SHEET NO.	
ROADWAY DESIGN ENGINEER	HYDRAULICS ENGINEER

CLEAN WATER DIVERSION

— — CWD — — CWD — — CWD — — CWD — — CWD — — CWD — —

(Not to Scale)

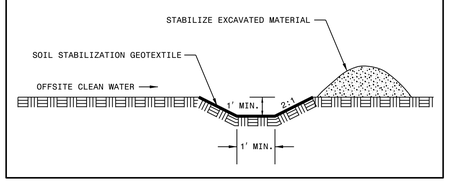

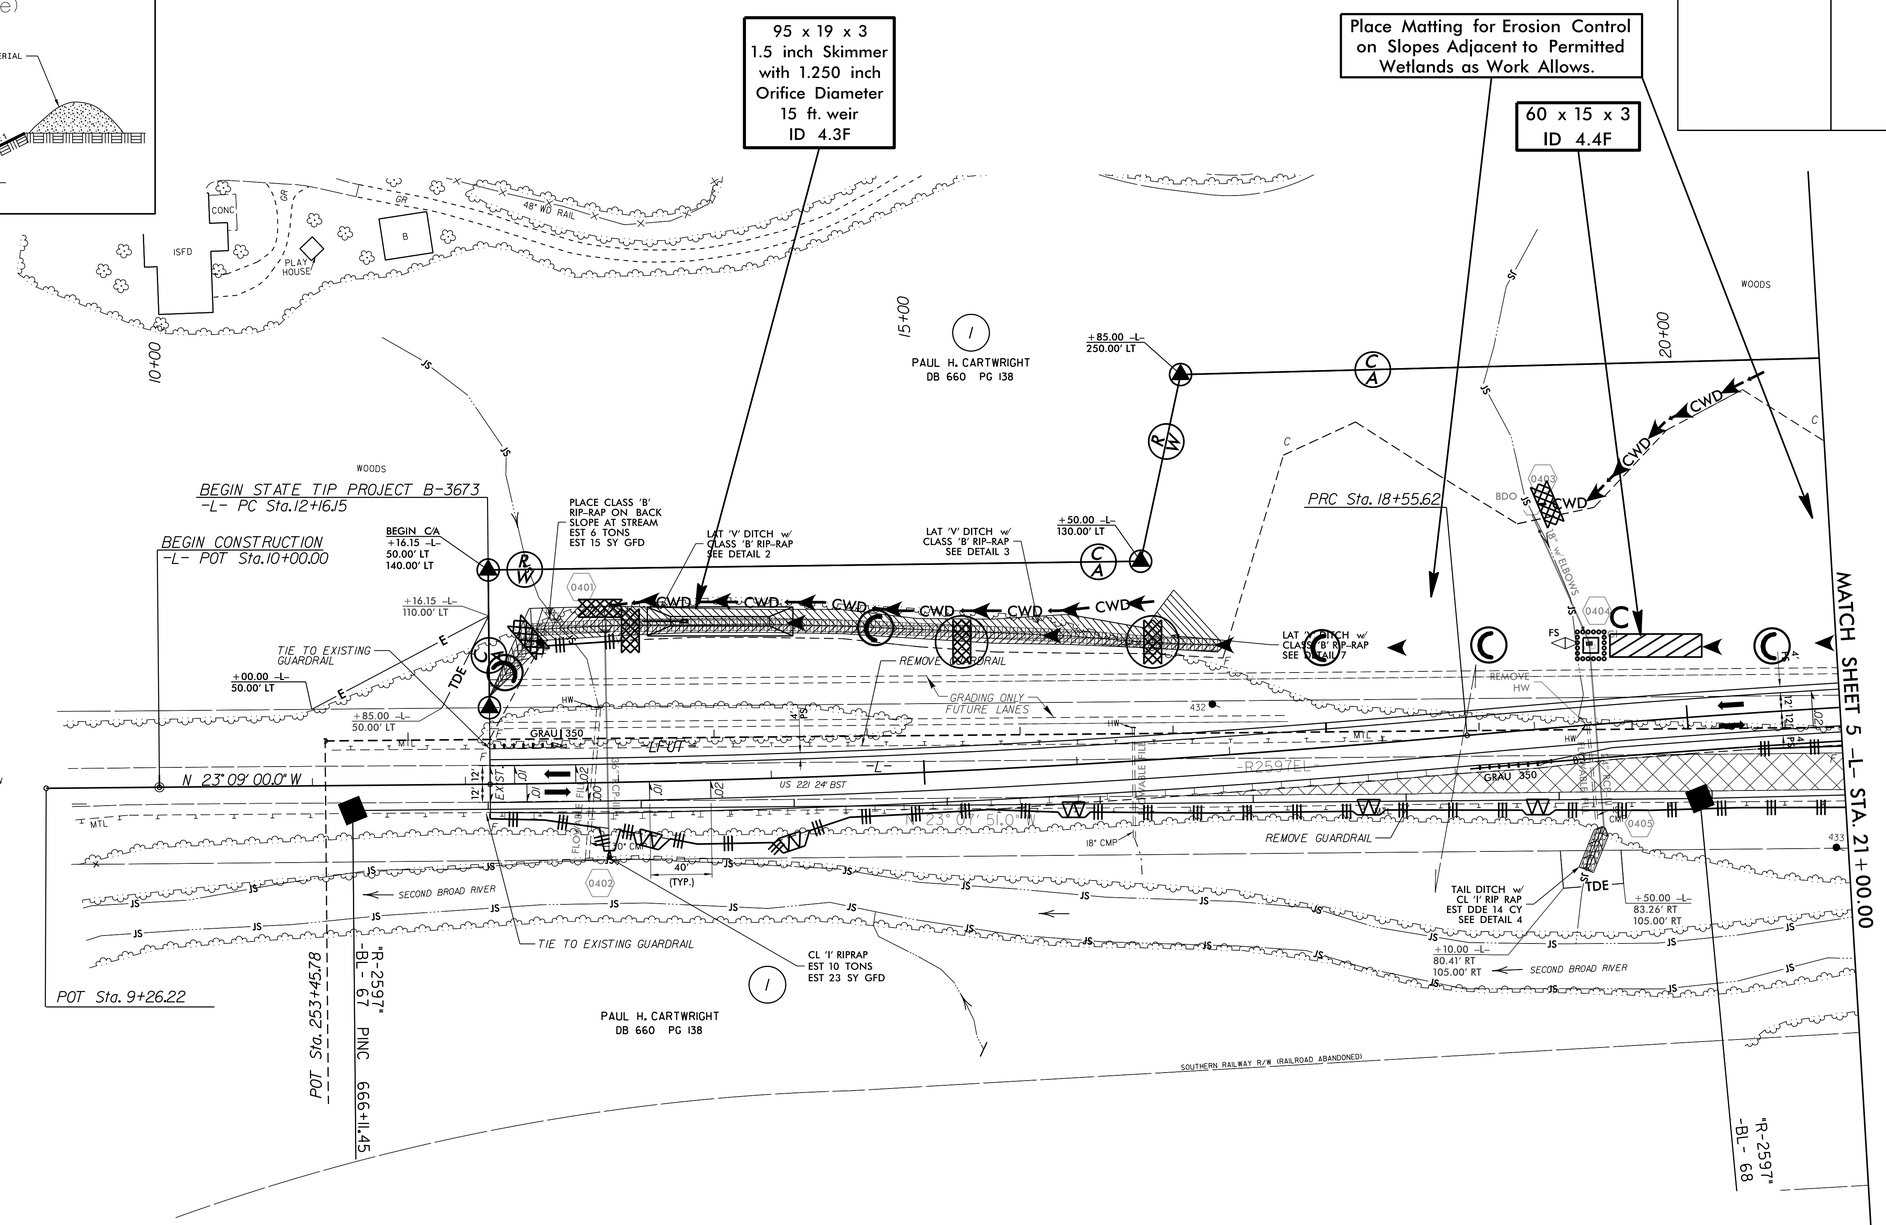

PROPOSED DESIGN

FUTURE DESIGN

DETAIL 2
LATERAL 'V' DITCH
(Not to Scale)

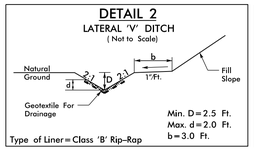

Type of Liner=Class 'B' Rip-Rap

FROM STA. 12+50 TO STA. 14+50 -L- LT

DETAIL 3
LATERAL 'V' DITCH
(Not to Scale)

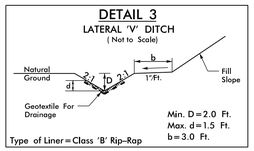

Type of Liner=Class 'B' Rip-Rap

FROM STA. 14+50 TO STA. 16+00 -L- LT

DETAIL 4
STANDARD BASE DITCH
(Not to Scale)

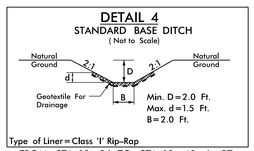

Type of Liner=Class 'I' Rip-Rap

FROM STA. 19+26 TO STA. 19+40 -L- RT

DETAIL 7
LATERAL 'V' DITCH
(Not to Scale)

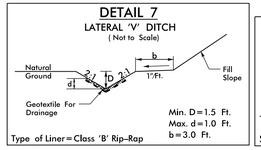

Type of Liner=Class 'B' Rip-Rap

FROM STA. 16+00 TO STA. 17+00 -L- LT

DETAIL 5
FALSE SUMP
(Not to Scale)

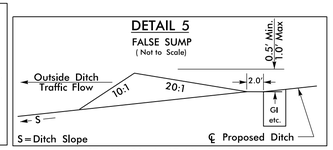

@ STA. 19+38 -L- LT /@ 21+79 -L- LT

8/17/99

19-DEC-2014 16:42
R:\Environmental\Hydraulics\Design\B-3673_EC_psh_04.dgn
prog_01 rev_05.10