PROJECT REFERENCE NO.	SHEET NO.
B-3673	U0-2

UTILITIES BY OTHERS

NOTE:
ALL PROPOSED UTILITY WORK SHOWN ON THIS SHEET WILL BE DONE BY OTHERS. NO PAYMENT WILL BE MADE TO THE CONTRACTOR FOR PROPOSED UTILITY WORK SHOWN ON THIS SHEET.

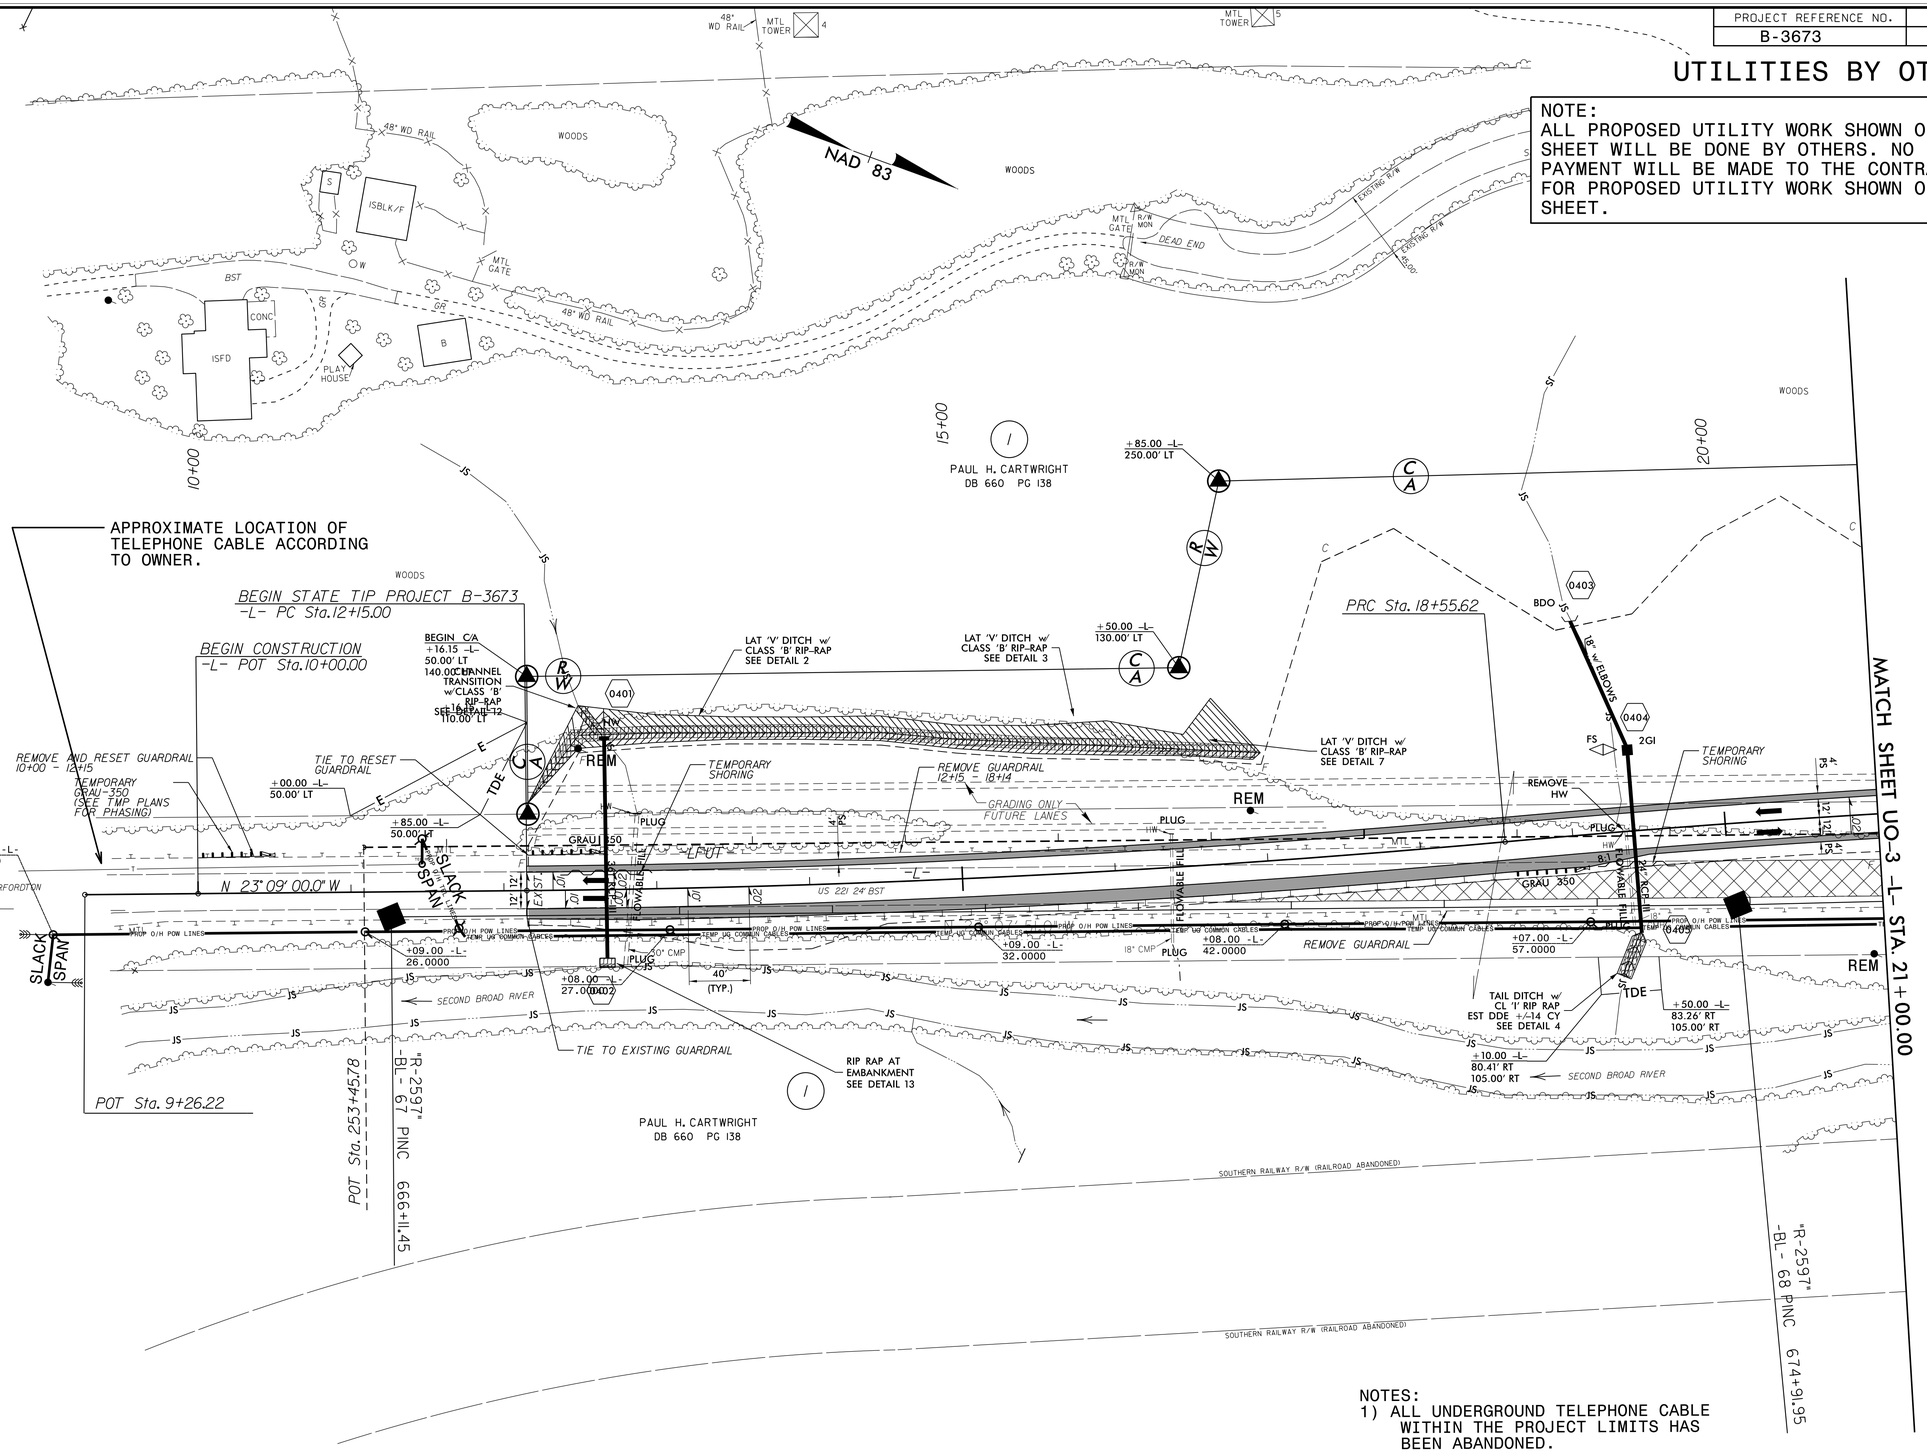

NOTES:
1) ALL UNDERGROUND TELEPHONE CABLE WITHIN THE PROJECT LIMITS HAS BEEN ABANDONED.

2) FRONTIER COMMUNICATIONS CABLE WILL BE TEMPORARILY LAID ON TOP OF THE GROUND DURING THE PROJECT.

PROPOSED DESIGN
FUTURE DESIGN

5/14/99

15-JAN-2015 (2:14 PM)
Engineering (10)\Proj\b3673.ut_rdy4_uo2_psh.dgn
$$$$USERNAME$$$$