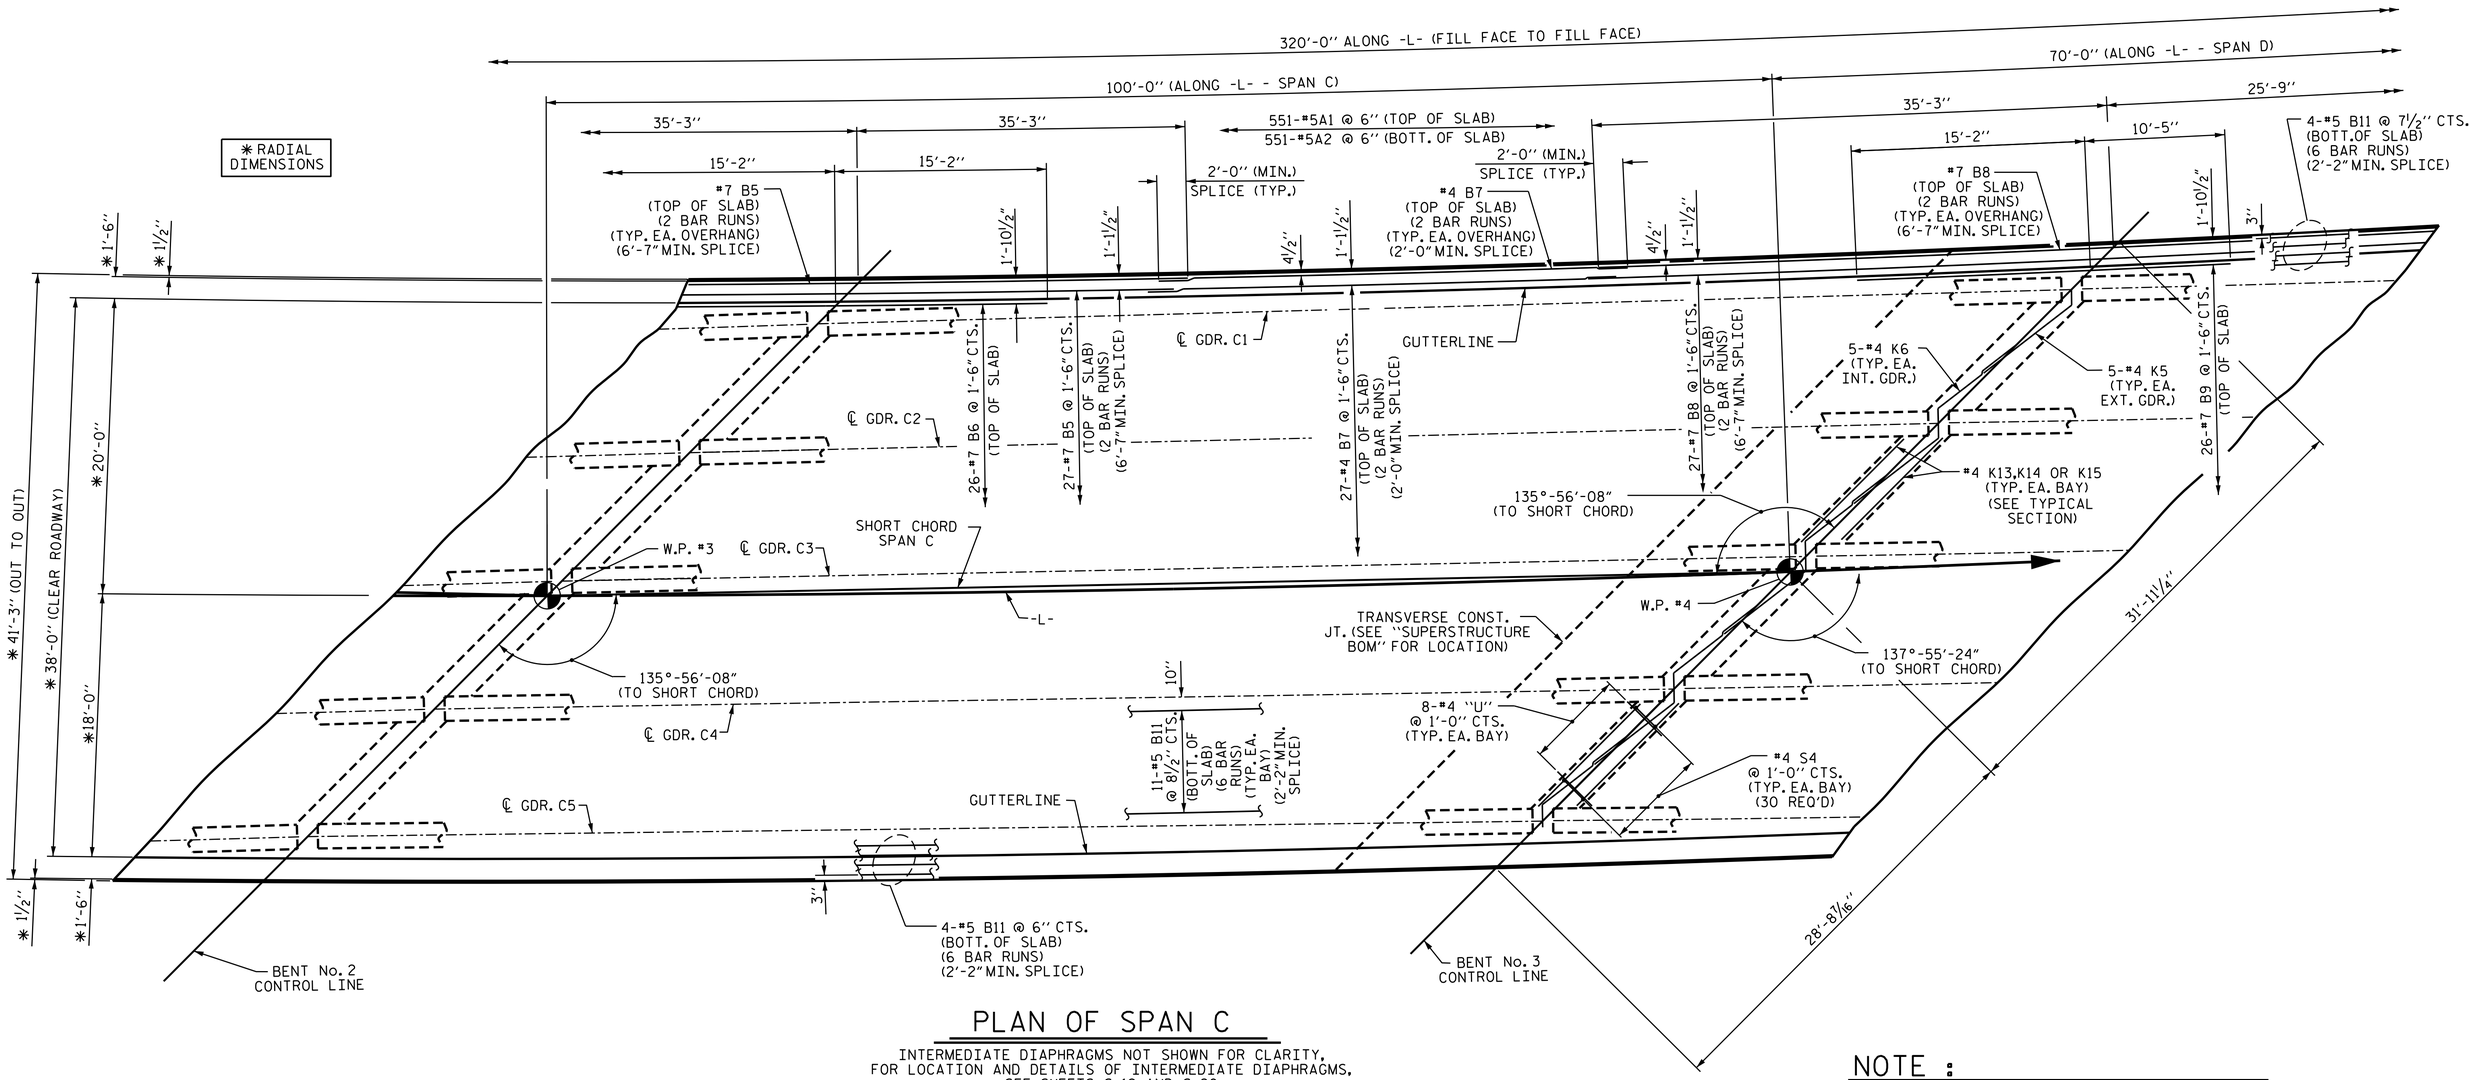

PLAN OF SPAN C

INTERMEDIATE DIAPHRAGMS NOT SHOWN FOR CLARITY.
FOR LOCATION AND DETAILS OF INTERMEDIATE DIAPHRAGMS,
SEE SHEETS S-19 AND S-20

NOTE :

#5 "A" BARS PLACED PERPENDICULAR TO LONG CHORD.

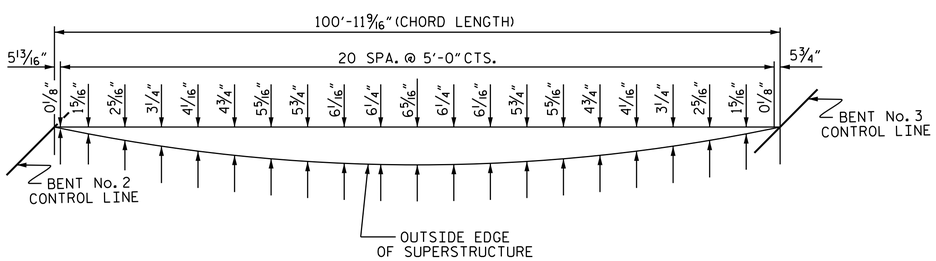

LEFT OUTSIDE EDGE

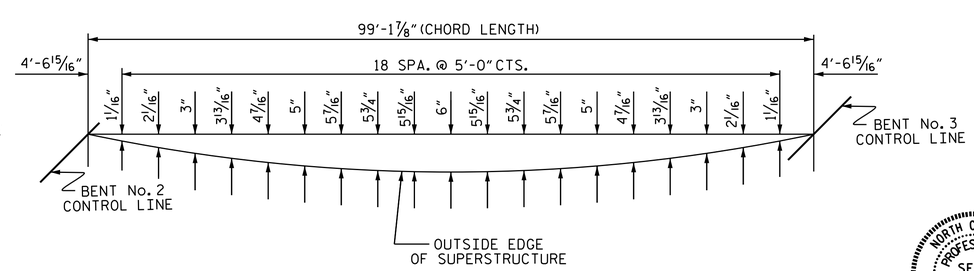

RIGHT OUTSIDE EDGE

NORTH CAROLINA PROFESSIONAL SEAL 17230 ENGINEER WAEL S. ARAFAT

DocuSigned by: Wael Arafat 4139C12A32AB406... 2/24/2015

PROJECT NO. B-3673
McDOWELL COUNTY
STATION: 29+38.00-L-

SHEET 3 OF 4

STATE OF NORTH CAROLINA
DEPARTMENT OF TRANSPORTATION
RALEIGH

SUPERSTRUCTURE
PLAN OF SPANS
SPAN "C"

REVISIONS						SHEET NO.
NO.	BY:	DATE:	NO.	BY:	DATE:	S-10
1			3			TOTAL SHEETS
2			4			43

DRAWN BY : V.X. NGUYEN DATE : 9-8-14
CHECKED BY : D. HODGE DATE : 11-14
DESIGN ENGINEER OF RECORD: A.M. LEE DATE : 1-14-15

23-FEB-2015 17:13
R:\Structures\Plans\Final Plans\B-3673_SD_S*.dgn
warafat