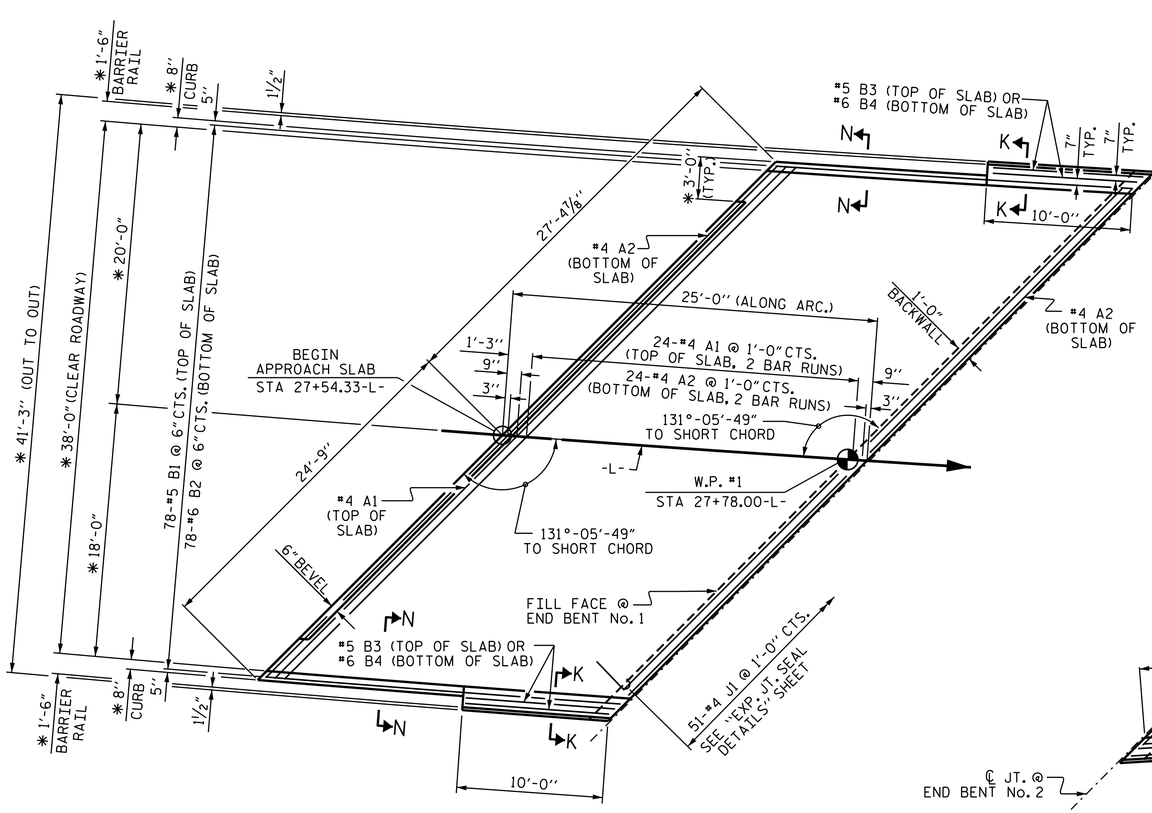

APPROACH SLAB PLAN @ END BENT No. 1

ARC OFFSETS ARE NEGLIBILE, THEREFORE NOT SHOWN.

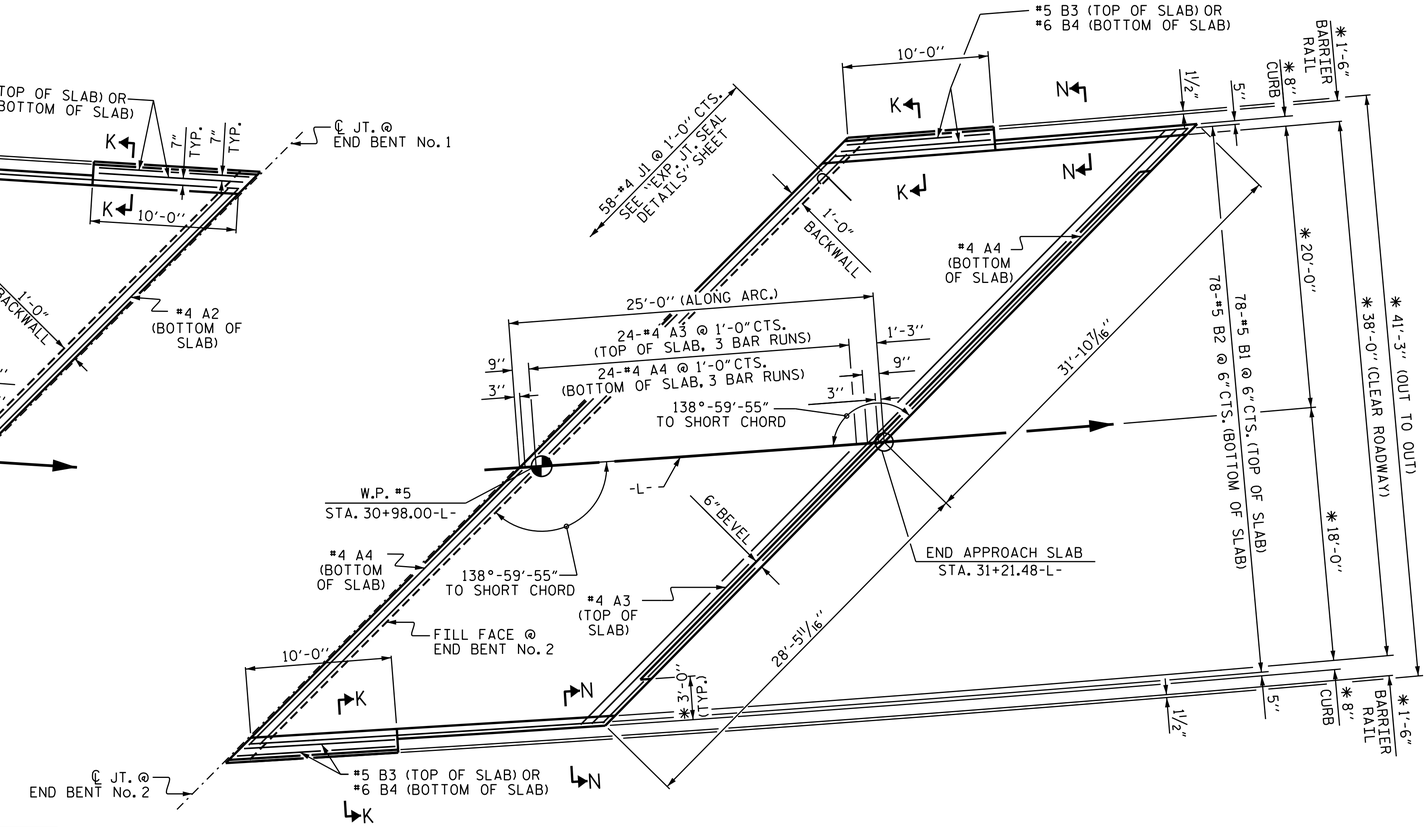

APPROACH SLAB PLAN @ END BENT No. 2

ARC OFFSETS ARE NEGLIBILE, THEREFORE NOT SHOWN.

*RADIAL DIMENSION

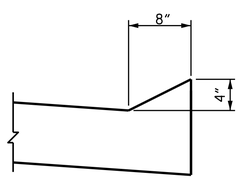

SECTION N-N

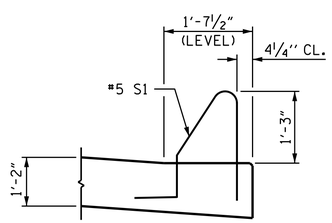

SECTION K-K

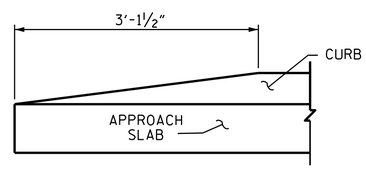

END OF CURB WITHOUT SHOULDER BERM GUTTER

CURB DETAILS

PROJECT NO. B-3673

McDOWELL COUNTY

STATION: 29+38.00 -L-

SHEET 1 OF 3

STATE OF NORTH CAROLINA
DEPARTMENT OF TRANSPORTATION
RALEIGH

STANDARD

BRIDGE APPROACH SLAB FOR FLEXIBLE PAVEMENT

NORTH CAROLINA PROFESSIONAL SEAL 17230 ENGINEER WAEL S. ARAFAT

DocuSigned by: Wael Arafat 4139C12A32AB406... 2/24/2015

REVISIONS						SHEET NO.
NO.	BY:	DATE:	NO.	BY:	DATE:	S-41
1			3			TOTAL SHEETS
2			4			43

DRAWN BY : V.X. NGUYEN DATE : 12-15-14
CHECKED BY : A.M. LEE DATE : 1-8-15
DESIGN ENGINEER OF RECORD: J.P. McCARTHA DATE : 1-20-15

24-FEB-2015 12:16
R:\Structures\Plans\Final Plans\B-3673_SD_AS.dgn
warafat