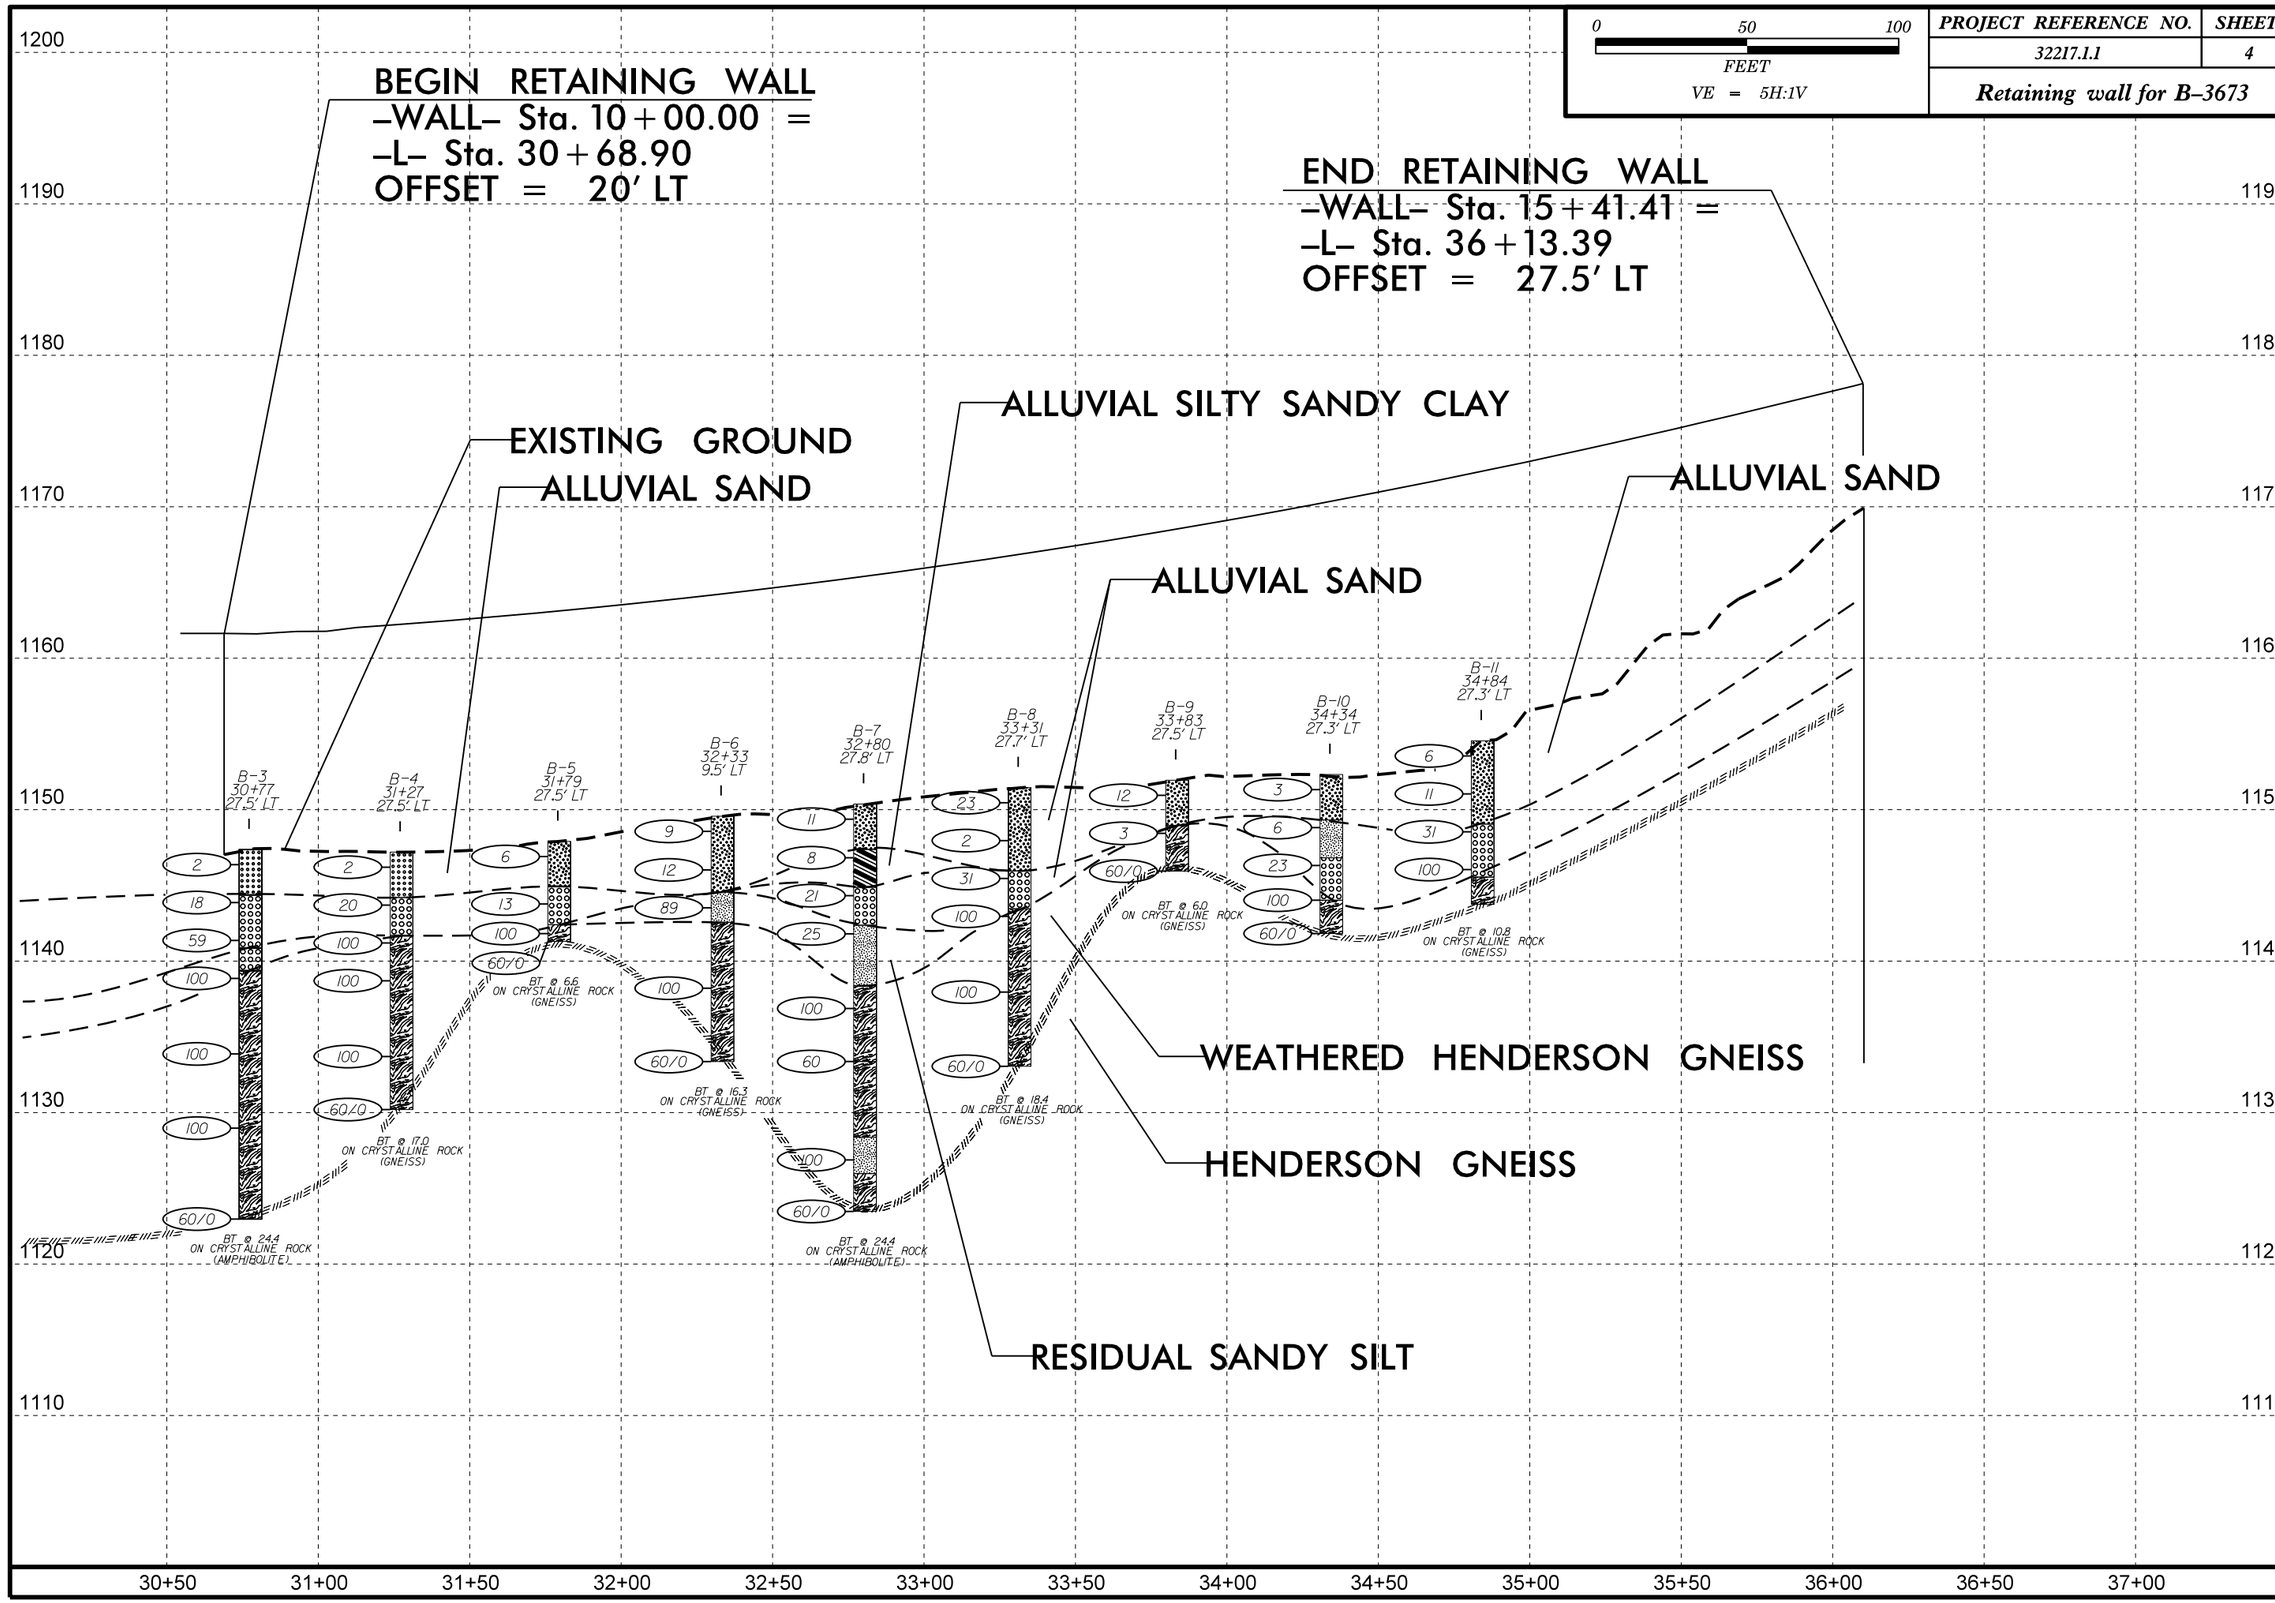PROJECT REFERENCE NO.	SHEET
32217.1.1	4
Retaining wall for B-3673