PROJECT REFERENCE NO.	SHEET
B-3673 32217.1.1	3

Retaining Wall for B-3673
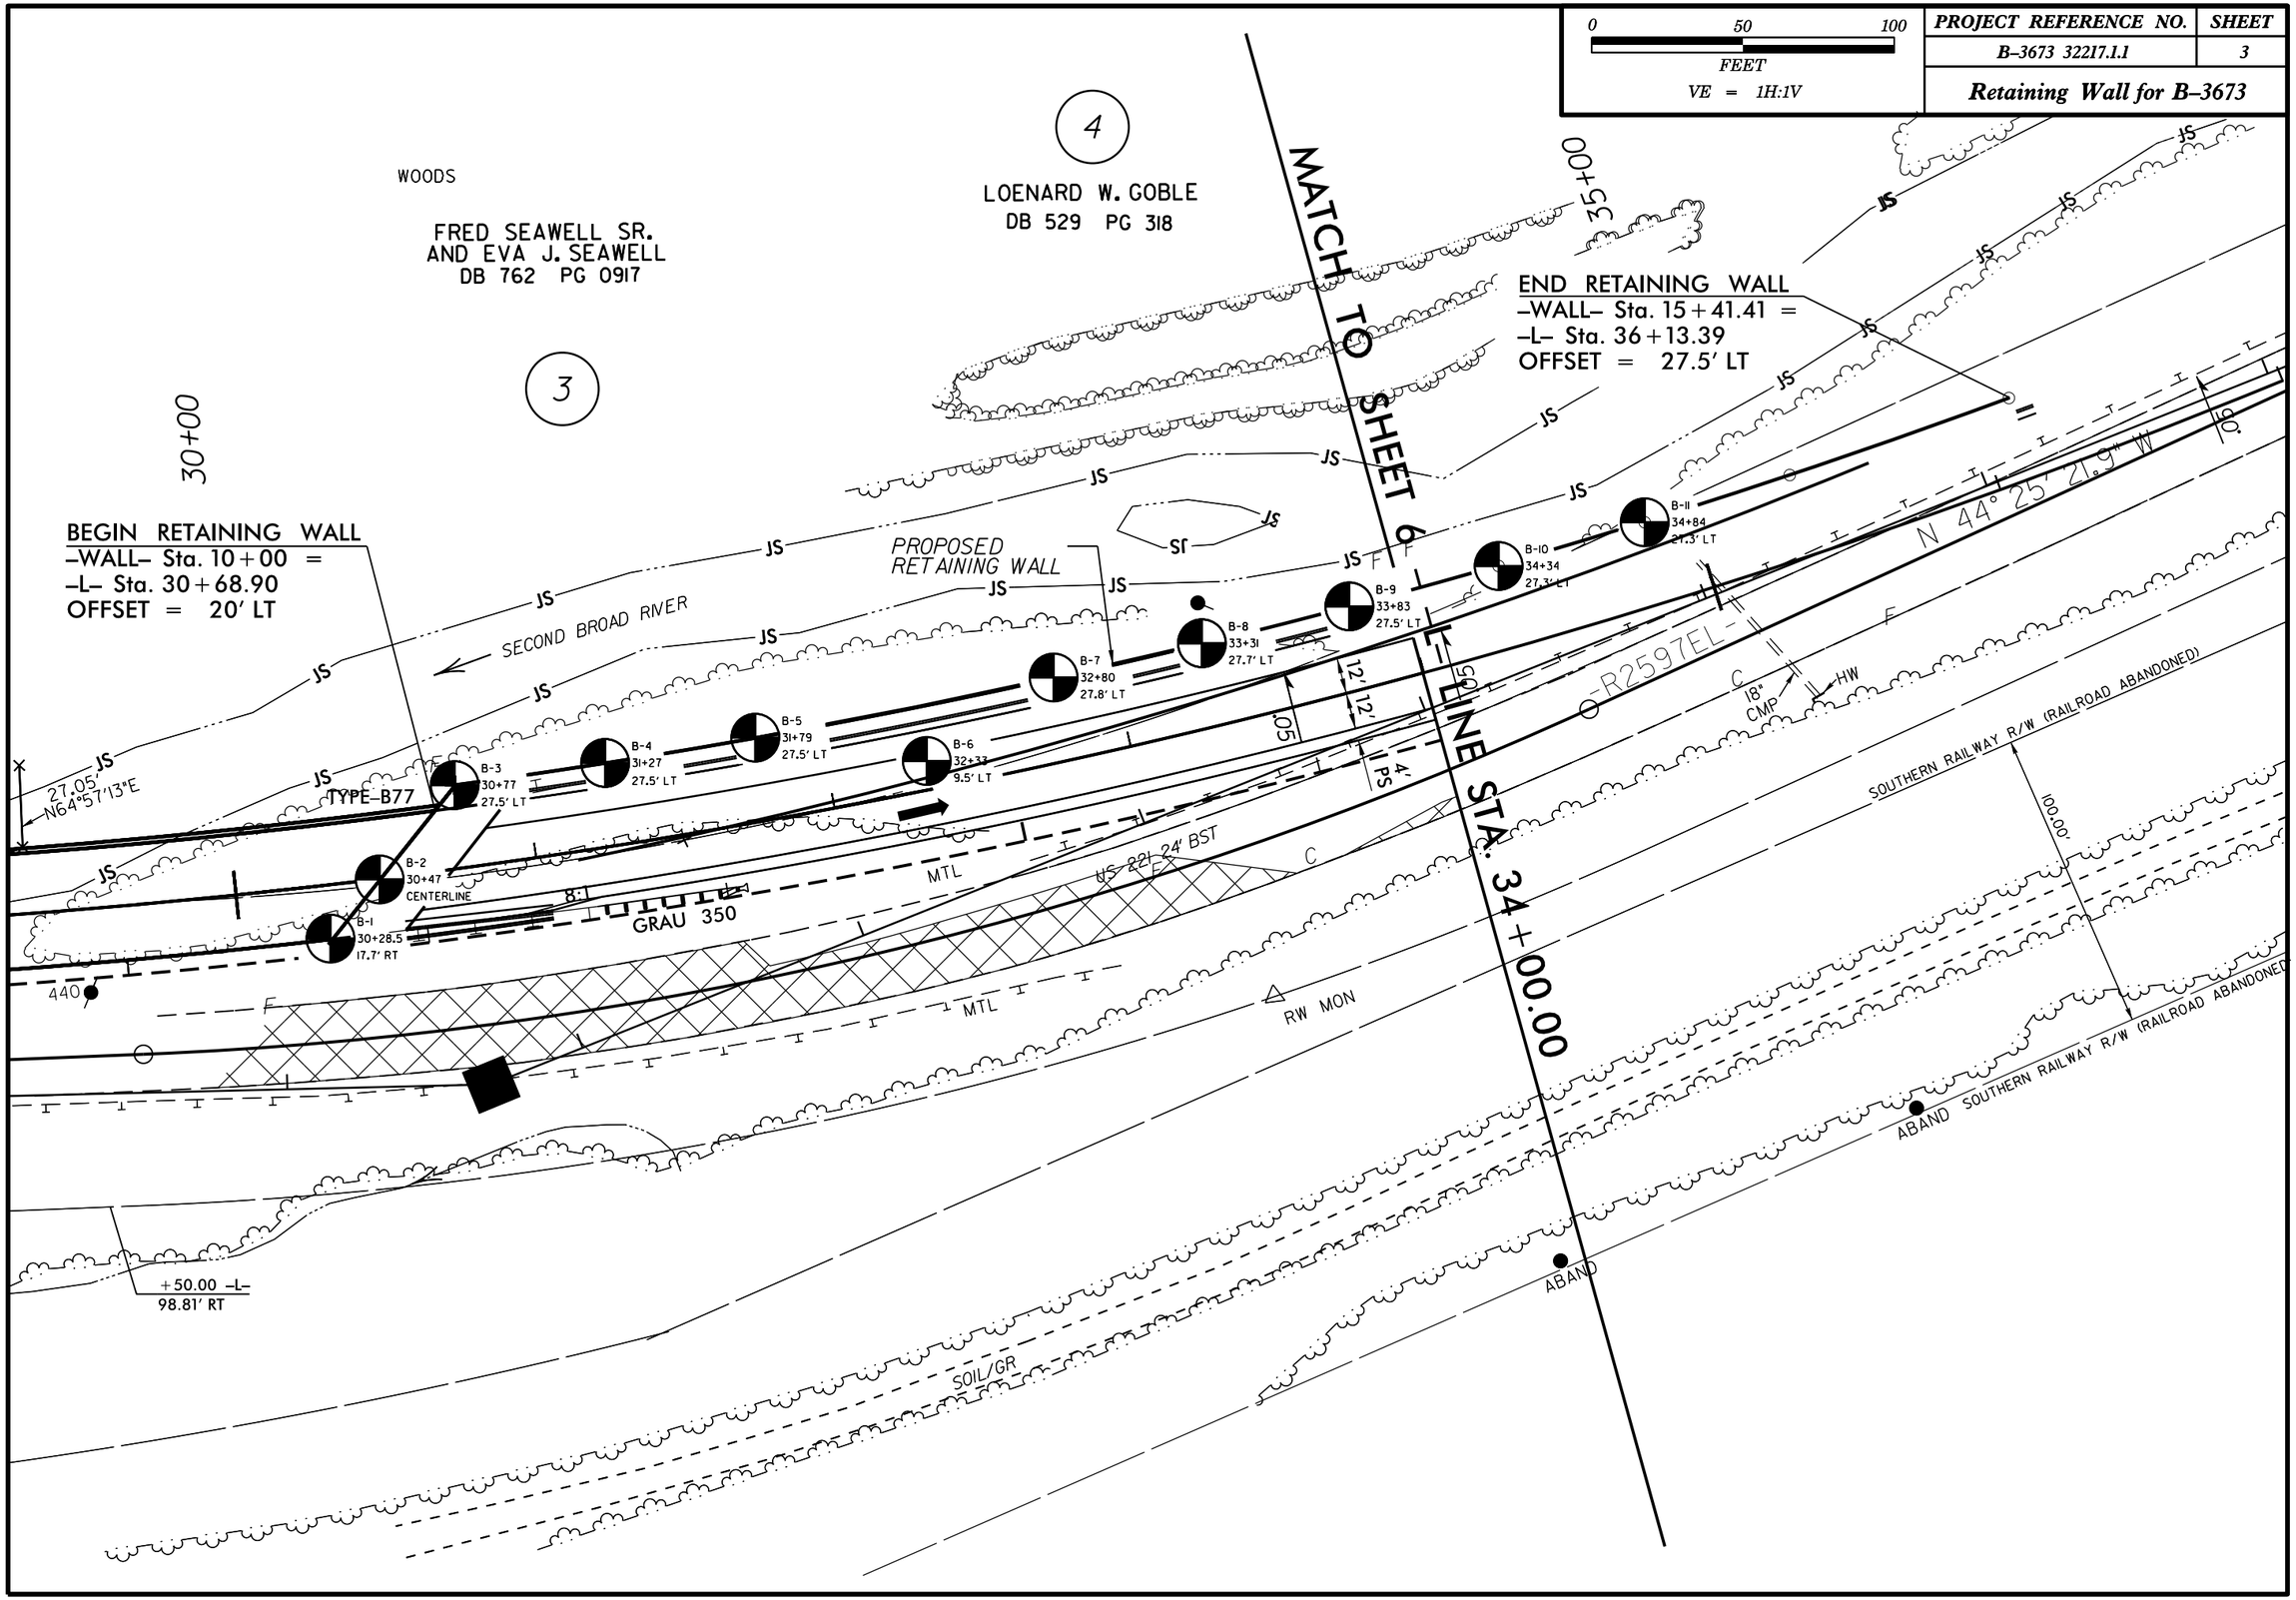
0 50 100
FEET
VE = 1H:1V