PROJECT REFERENCE NO.	SHEET NO.
33217.1.1	4
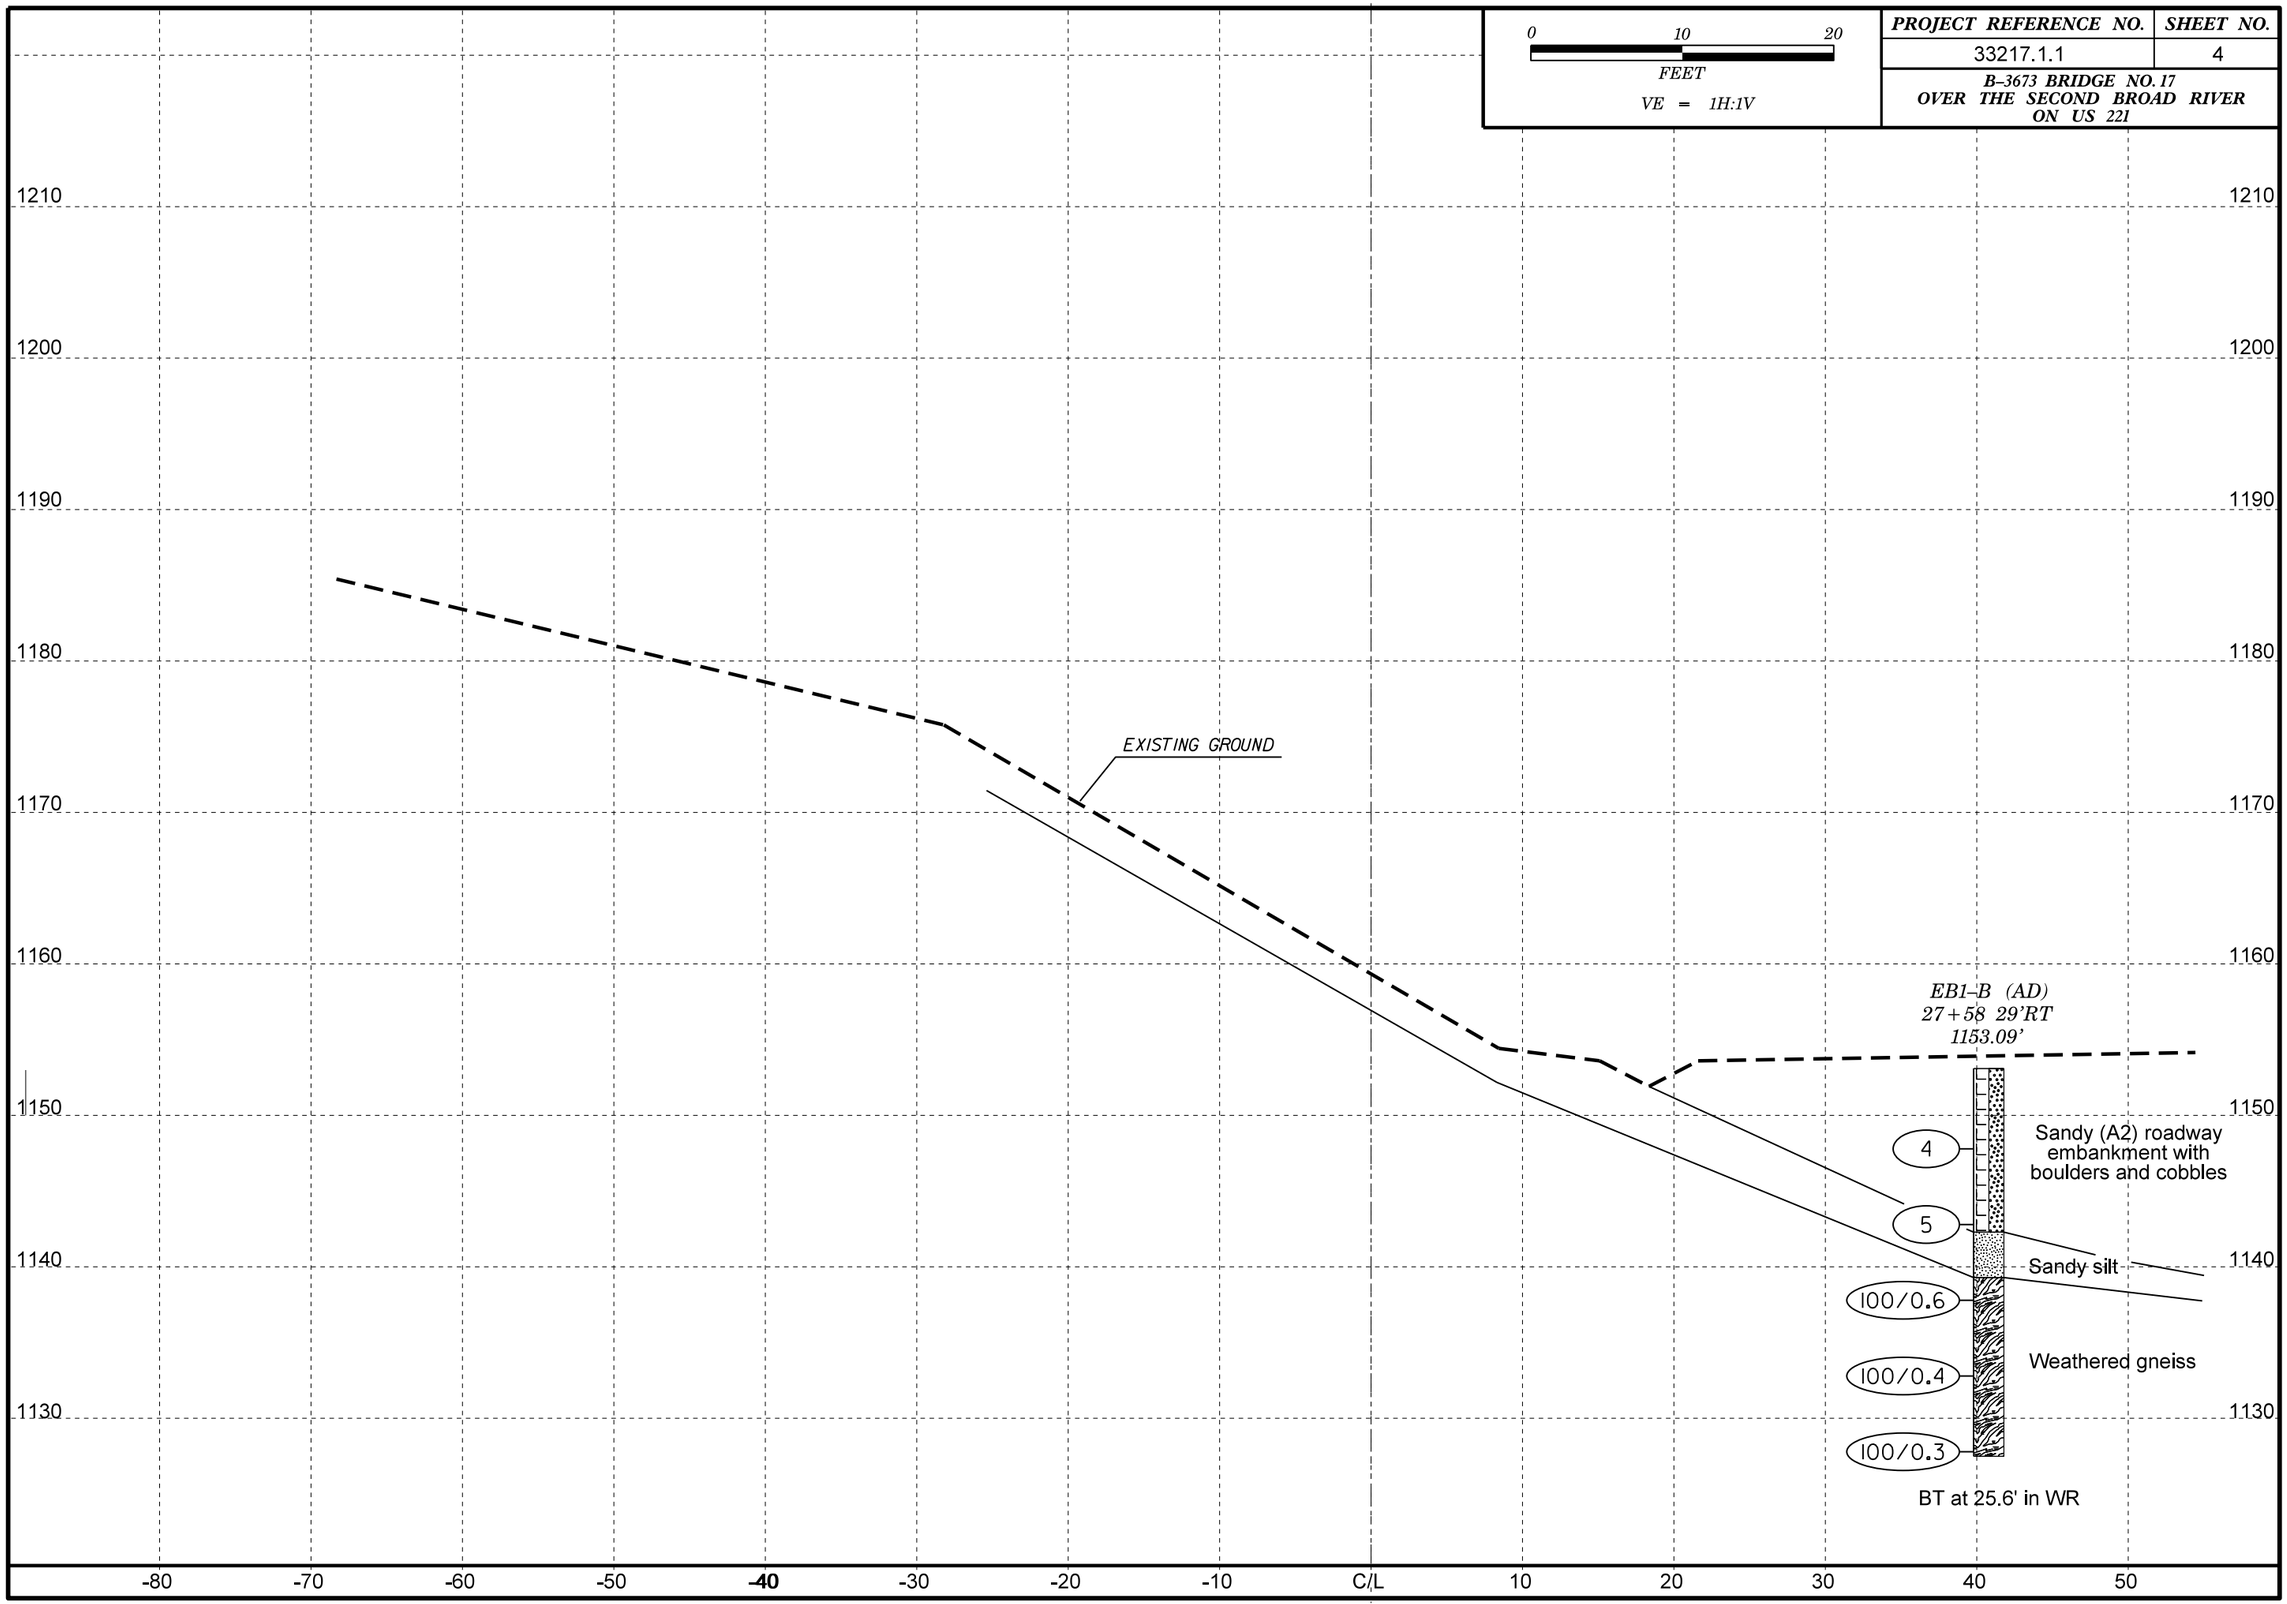
B-3673 BRIDGE NO. 17
OVER THE SECOND BROAD RIVER
ON US 221