TIP NO.	SHEET NO.
B-5124	PMP-4

APPROVED: DocuSigned by: Ayman Alqudwah F32AC5CAF965472...

DATE: 1/5/2015

SEAL

NORTH CAROLINA PROFESSIONAL SEAL 028387 ENGINEER AYMAN I. ALQUDWAH

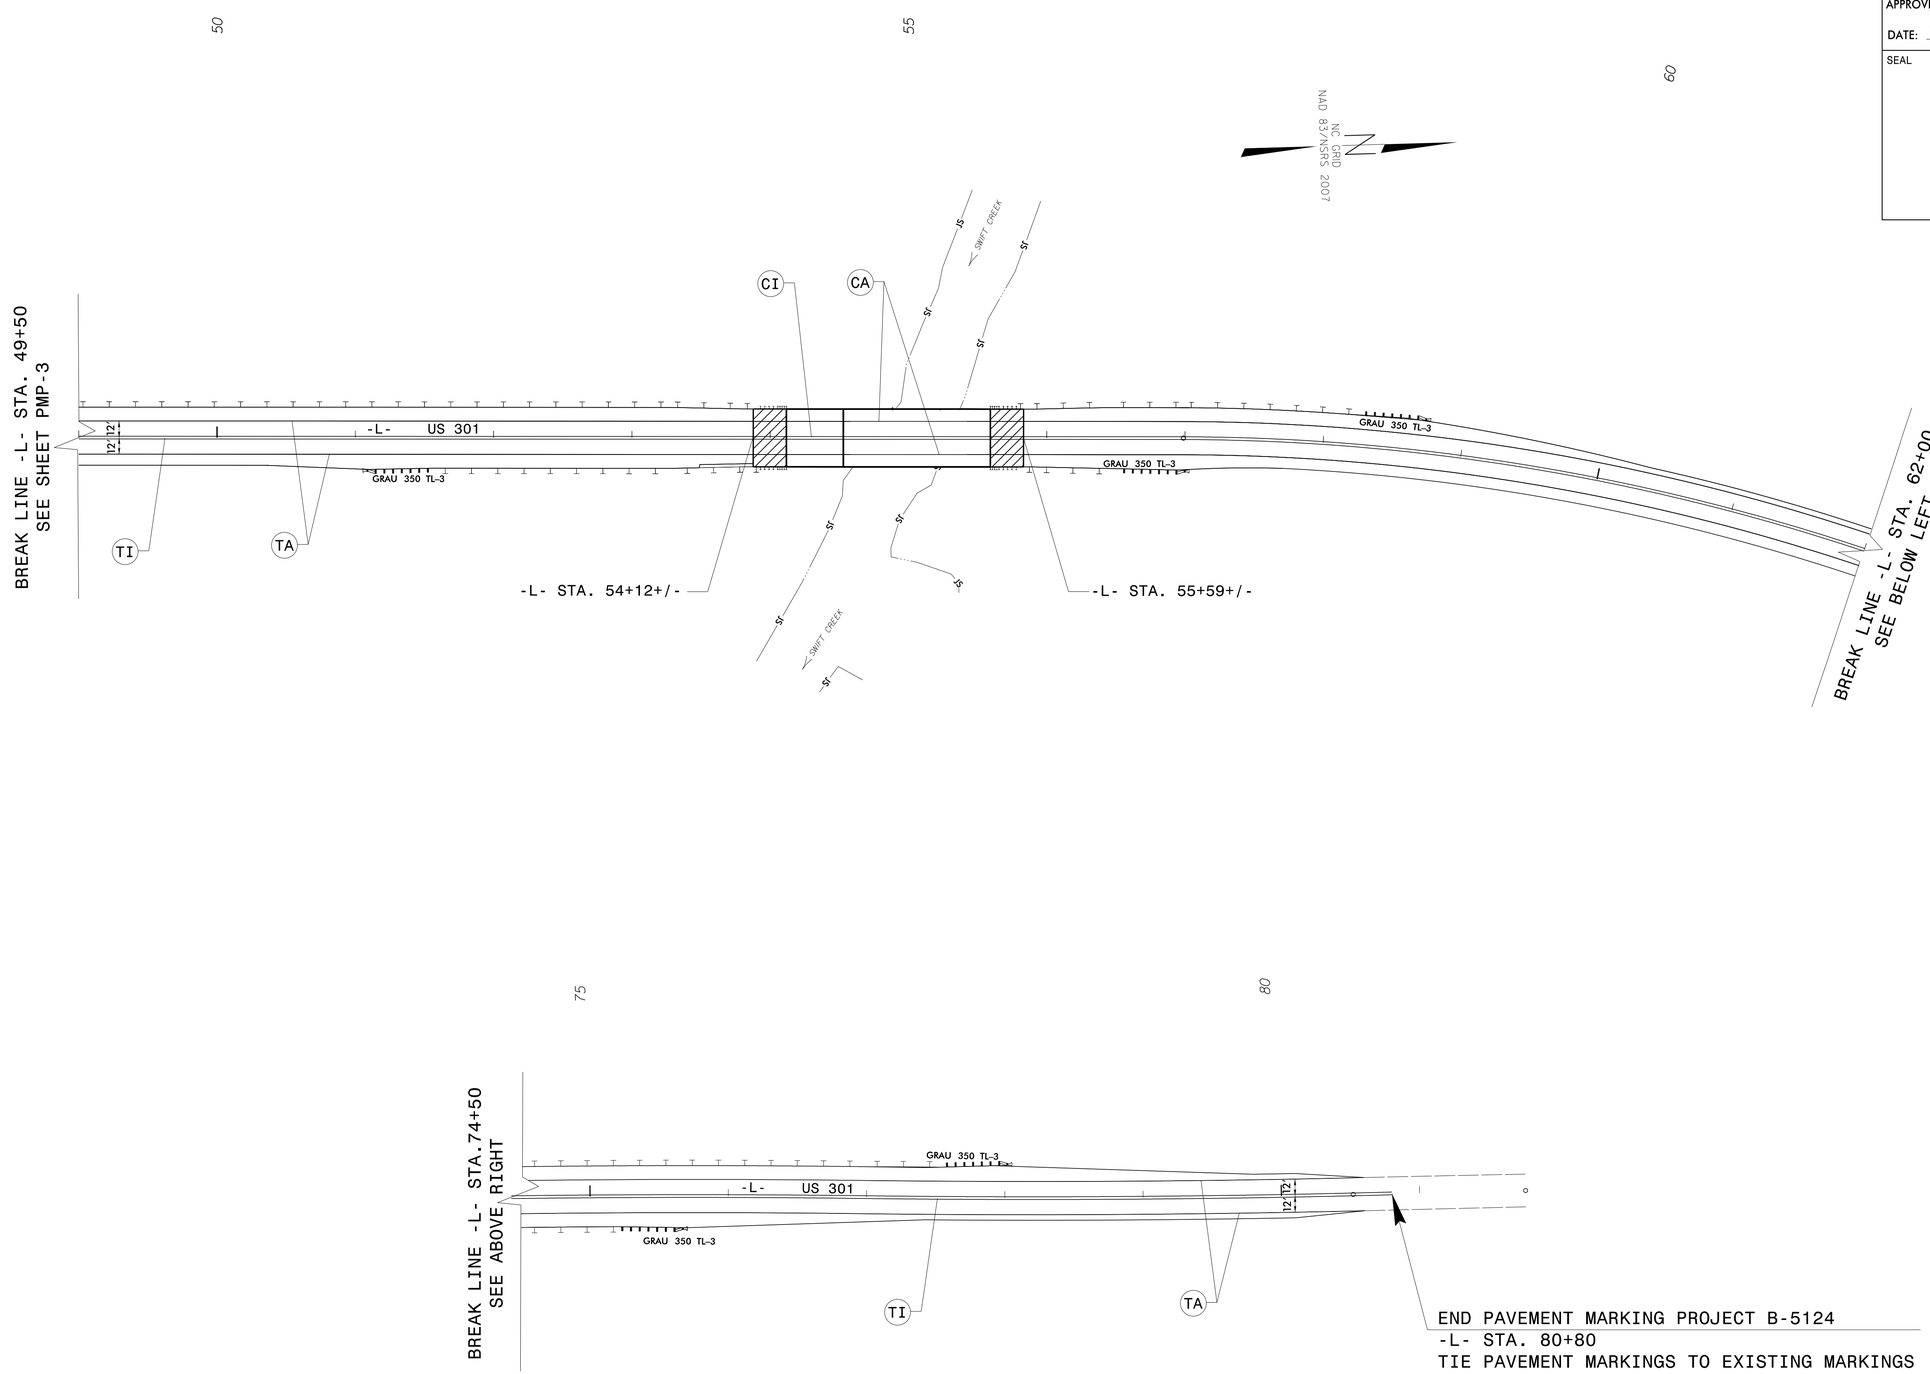

PAVEMENT MARKING DETAILS

1/5/2015
P:\TIPProjects-B\B5124\Traffic\Signing\CADD\Pavement Marking\b5124_pmp_psh_s04.dgn
User:rcoward