TIP NO.	SHEET NO.
B-5124	PMP-2

APPROVED: DocuSigned by: Ayman Aldudwah F32AC5CAF965472...

DATE: 1/5/2015

SEAL

NORTH CAROLINA PROFESSIONAL SEAL 028387 ENGINEER AYMAN I. ALOUDWAH

NAD 83/NSRS 2007 NC GRID

10 15 20 25

BEGIN SIGNING PROJECT B-5124
-L- STA. 11+00
TIE PAVEMENT MARKINGS TO EXISTING MARKINGS

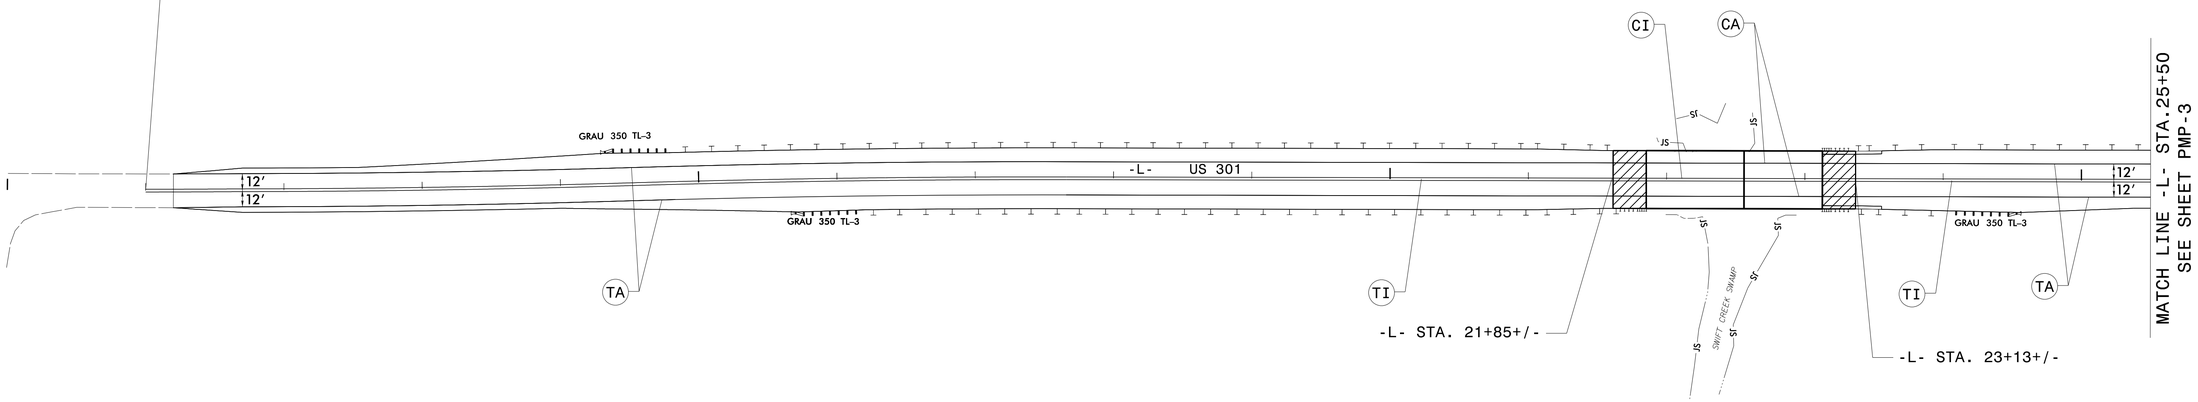

PAVEMENT MARKING DETAILS

1/5/2015
P:\TIPProjects-B\B5124\Traffic\Signing\CADD\Pavement Marking\b5124_pmp_psh_s02.dgn
User:rcward