PROJECT REFERENCE NO.	SHEET NO.
B-5124	EC-12/CONST.4
R/W SHEET NO.	
ROADWAY DESIGN ENGINEER	HYDRAULICS ENGINEER

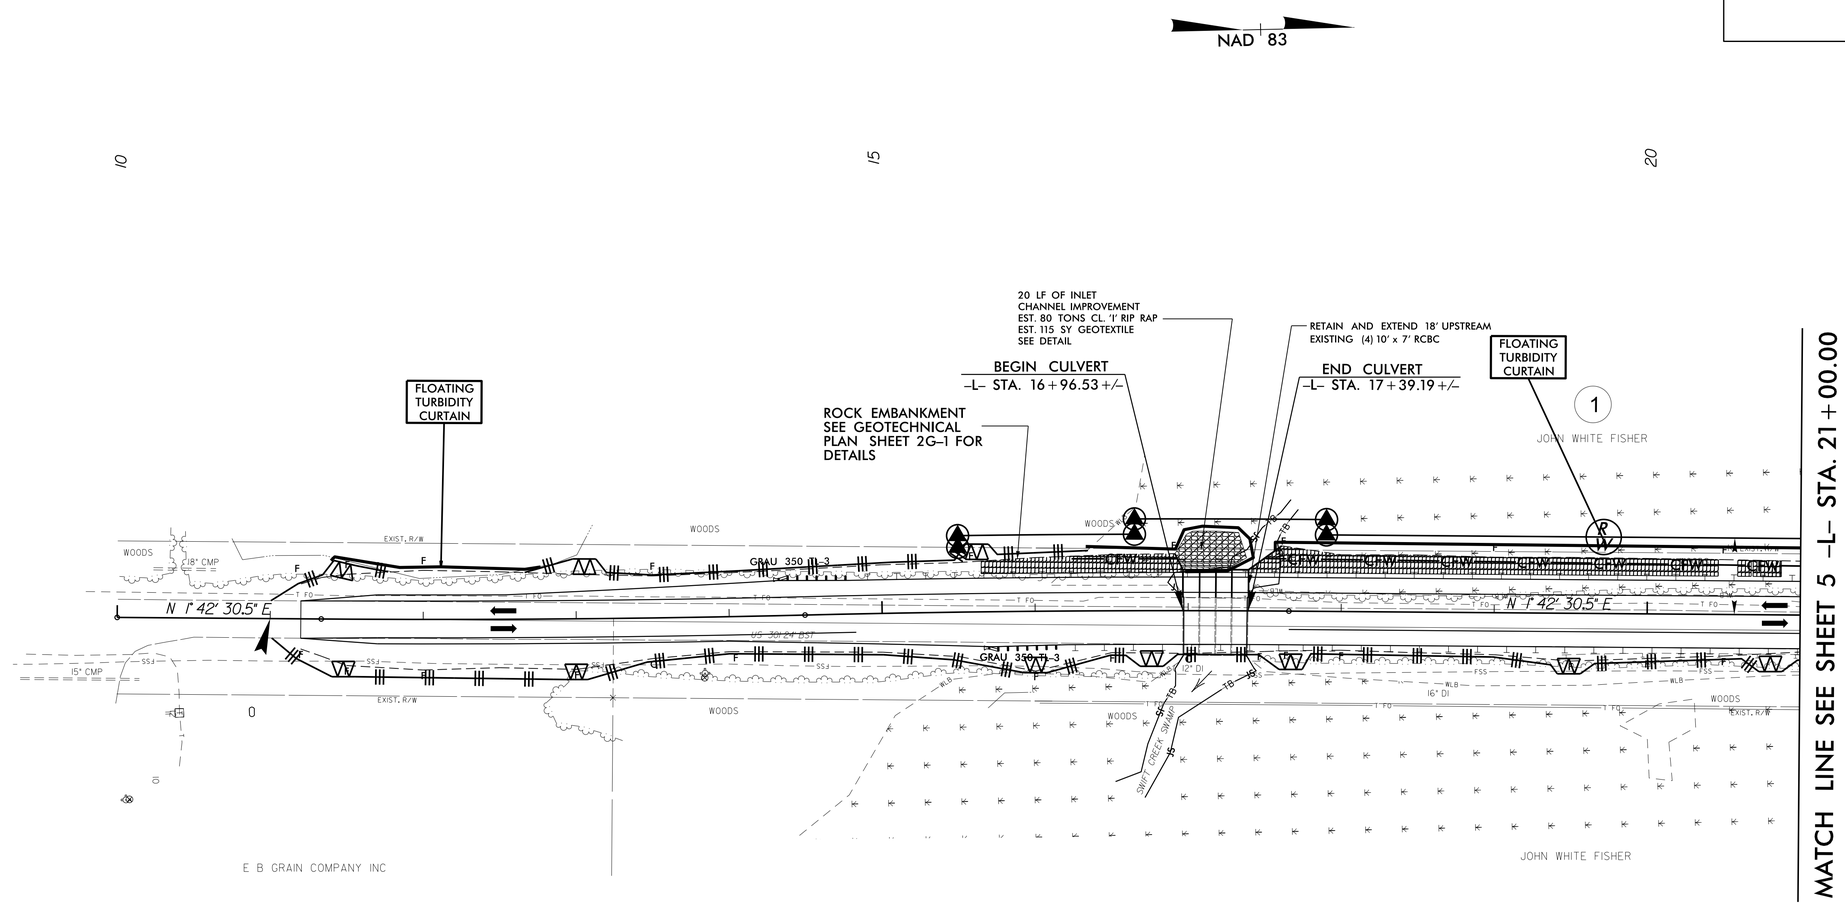

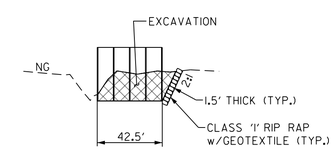

EST. DDE 240 CY

CULVERT 70 INLET CHANNEL

(LOOKING DOWNSTREAM)
(NOT TO SCALE)

Coir Fiber Wattle Barrier Should Be Installed Once Adequate Amount Of Soil is Place on #57 Stone to Allow for Proper Anchoring of Wattles

Place Matting for Erosion Control on Slopes Adjacent to Permitted Wetlands as Work Allows.

8/17/99
05-JAN-2015 09:22
R:\Environmental\Design\B-5124_EC_PSH4.dgn
$$$$USERNAME$$$$ RENW7416