PROJECT REFERENCE NO.	SHEET NO.
B-5124	EC-16/CONST.8
R/W SHEET NO.	
ROADWAY DESIGN ENGINEER	HYDRAULICS ENGINEER

NOTE:
UTILIZE SPECIAL STILLING BASIN(S) AS STILLING BASIN WHERE APPLICABLE.

DETAIL A
SPECIAL LATERAL 'V' DITCH
(Not to Scale)

FROM -L- STA. 61+00 TO STA. 63+55 LT.

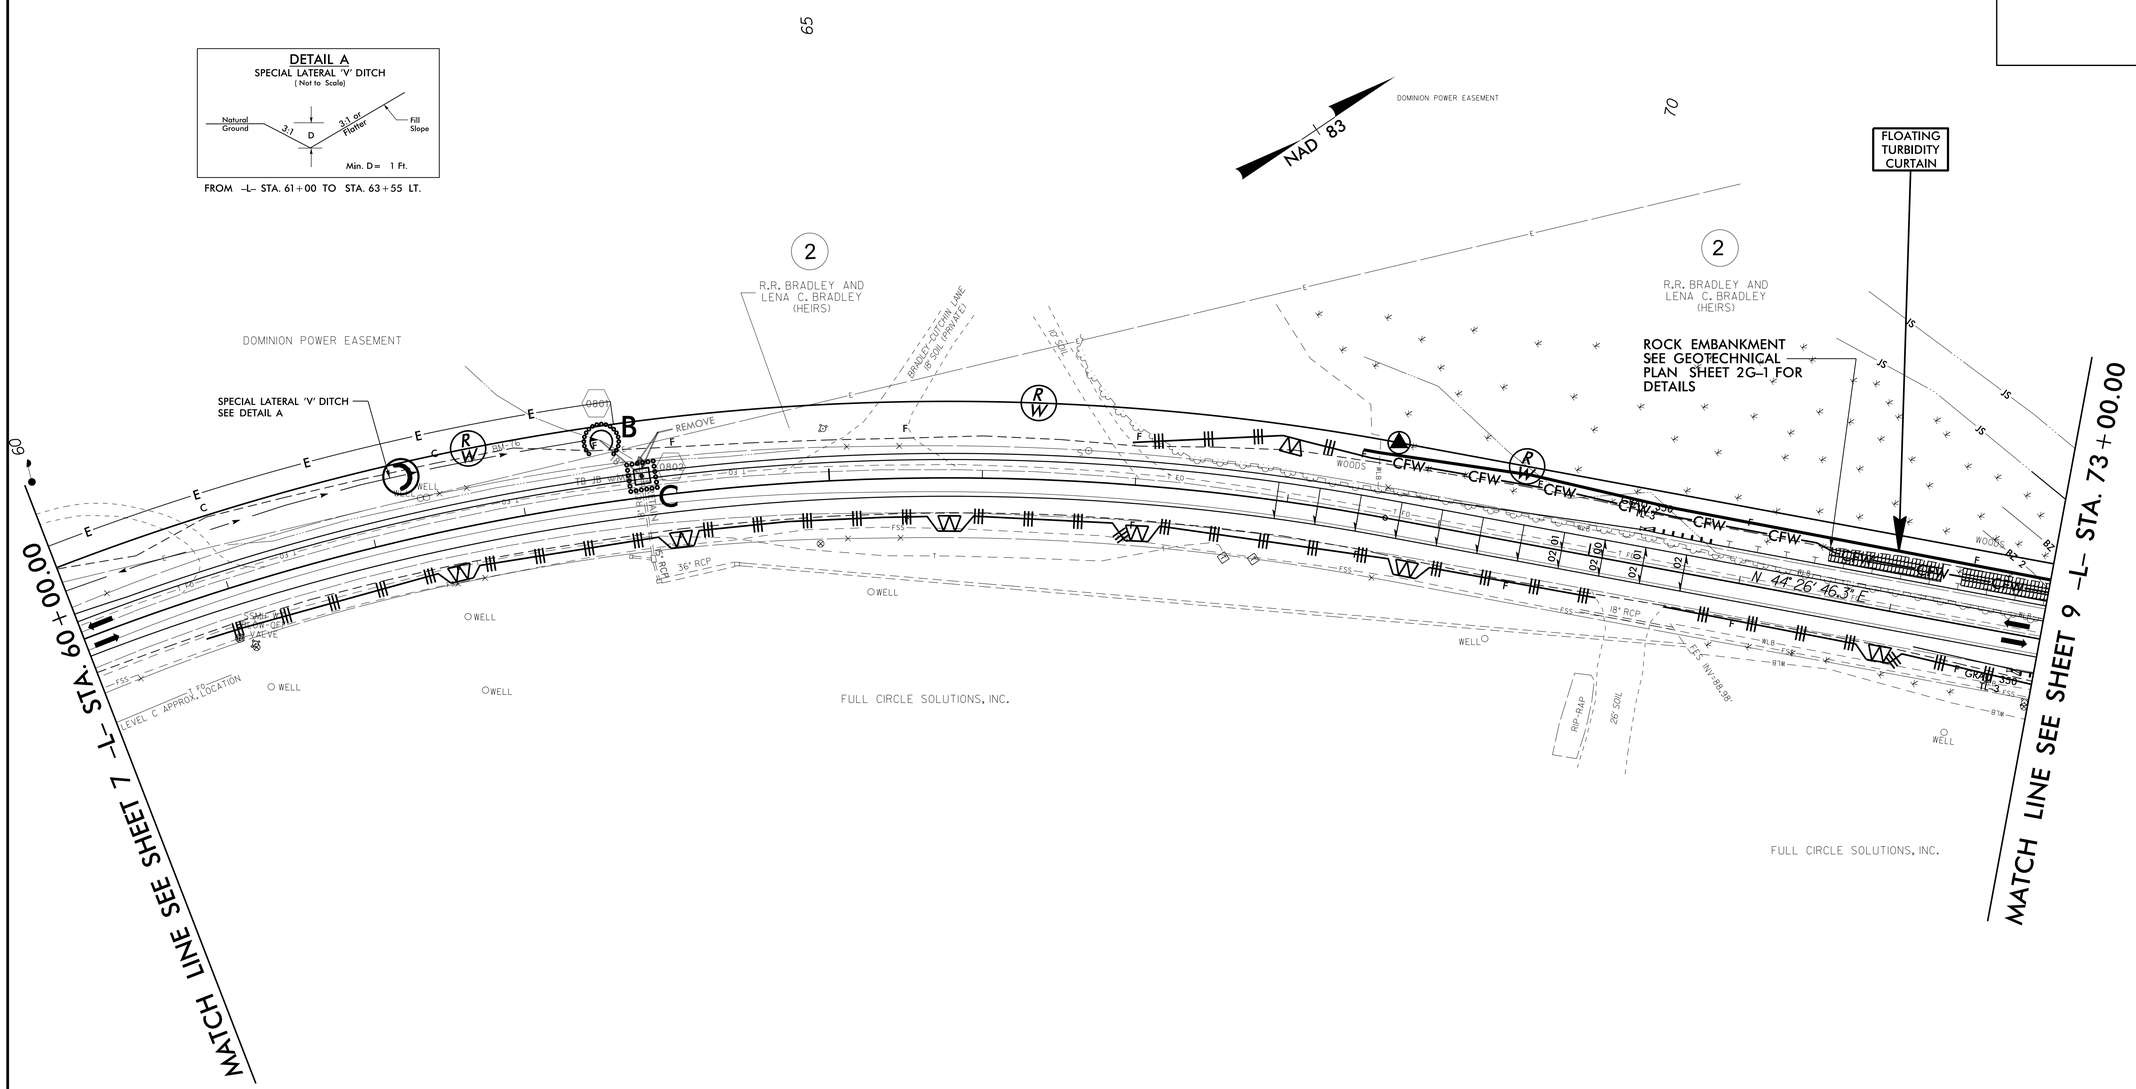

Coir Fiber Wattle Barrier Should Be Installed Once Adequate Amount Of Soil is Place on #57 Stone to Allow for Proper Anchoring of Wattles

Place Matting for Erosion Control on Slopes Adjacent to Permitted Wetlands as Work Allows.

8/17/99

05-JAN-2015 10:13
R:\Environmental\Design\B-5124_EC_PSH8.dgn
Accepted 01 Revision 16