PROJECT REFERENCE NO.	SHEET NO.
B-5124	EC-13/CONST.5
R/W SHEET NO.	
ROADWAY DESIGN ENGINEER	HYDRAULICS ENGINEER

NOTE:
UTILIZE SPECIAL STILLING BASIN(S)
AS STILLING BASIN WHERE APPLICABLE.

NAD 83

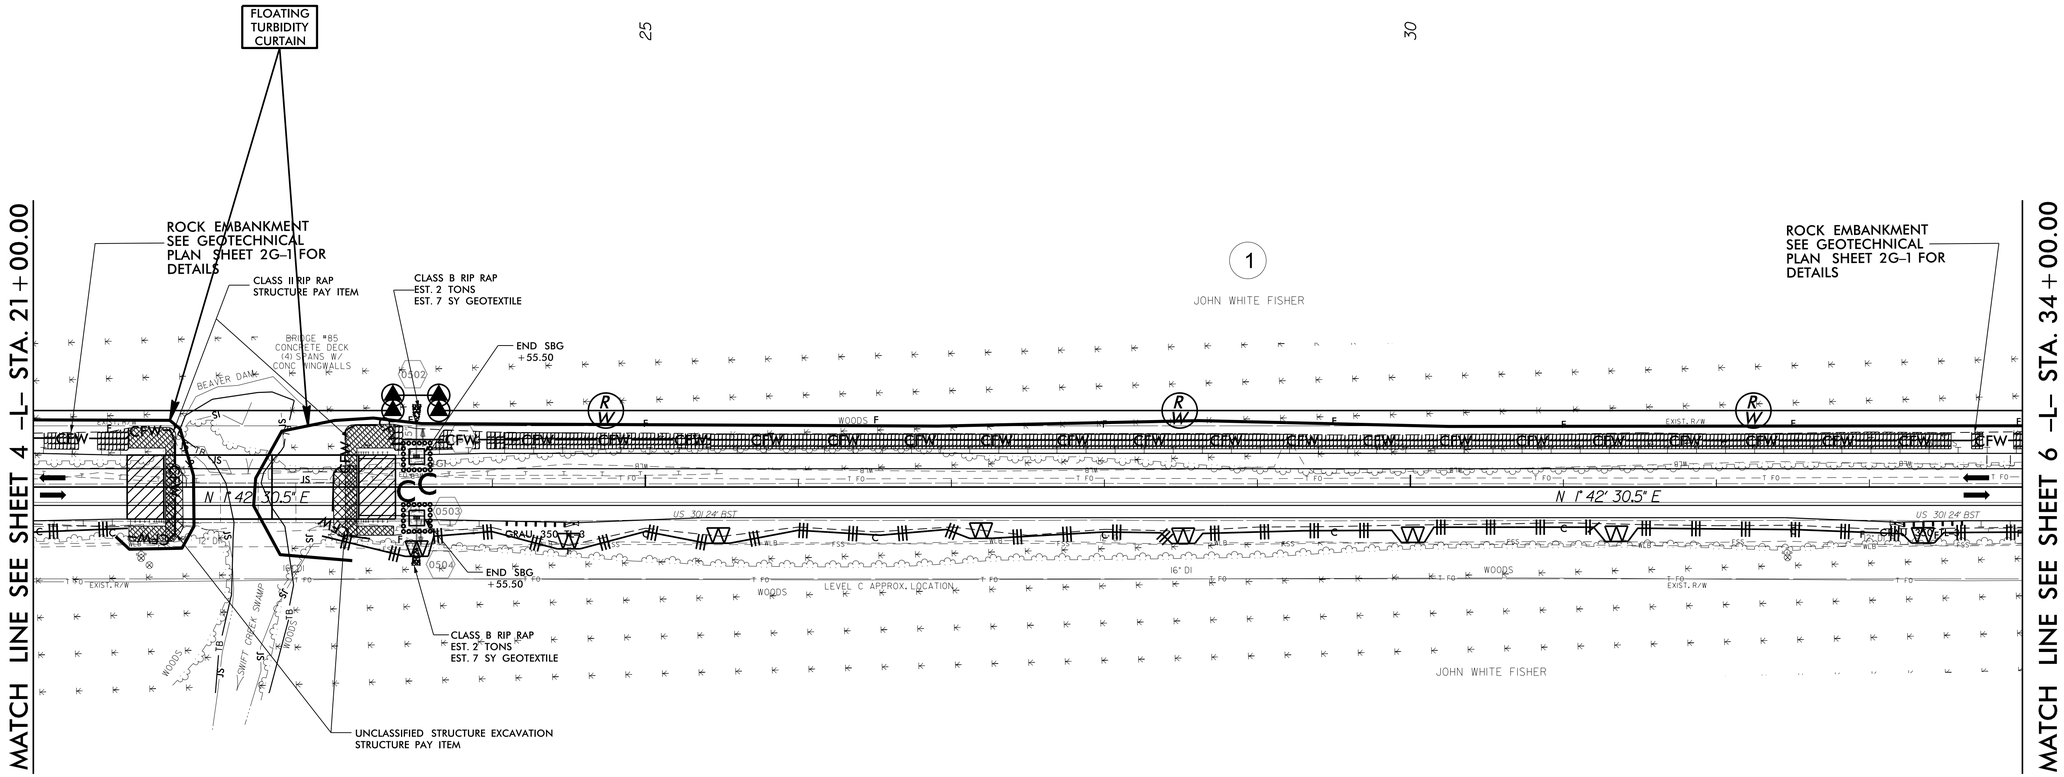

Coir Fiber Wattle Barrier Should Be Installed Once Adequate Amount Of Soil is Place on #57 Stone to Allow for Proper Anchoring of Wattles

Place Matting for Erosion Control on Slopes Adjacent to Permitted Wetlands as Work Allows.

8/17/99

05-JAN-2015 09:31
R:\Environmental\Design\B-5124_EC_PSH5.dgn
cbpotter1 PENDER7146