PROJECT REFERENCE NO.	SHEET NO.
B-5124	EC-9/CONST.8
R/W SHEET NO.	
ROADWAY DESIGN ENGINEER	HYDRAULICS ENGINEER

NOTE:
UTILIZE SPECIAL STILLING BASIN(S) AS STILLING BASIN WHERE APPLICABLE.

DETAIL A
SPECIAL LATERAL 'V' DITCH
(Not to Scale)

FROM -L- STA. 61+00 TO STA. 63+55 LT.

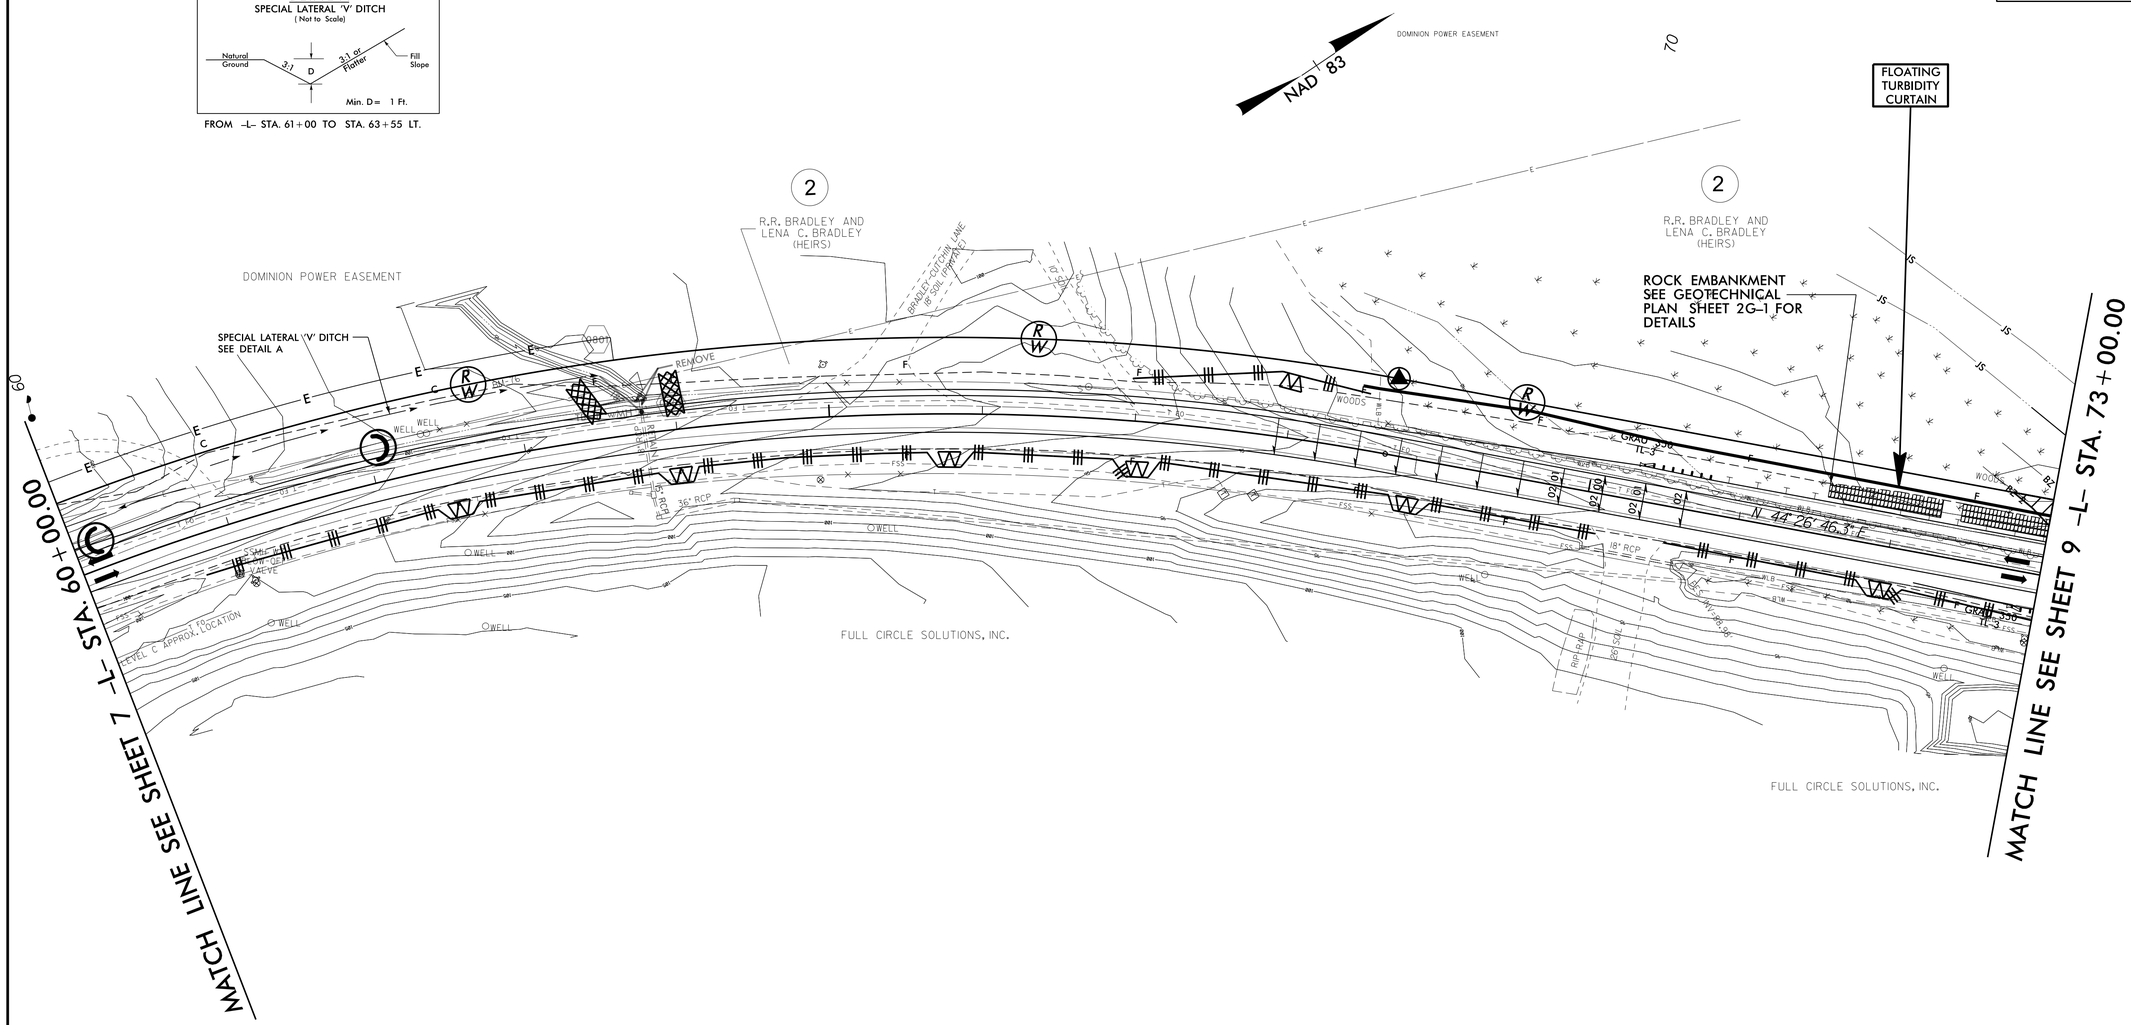

CLEARING AND GRUBBING
EROSION CONTROL FOR
CONSTRUCTION SHEET 8

NOTE:
PLACE TEMPORARY ROCK SEDIMENT DAMS TYPE – B AND TEMPORARY ROCK SILT CHECKS TYPE – A AT DRAINAGE OUTLETS.

ENVIRONMENTALLY SENSITIVE AREA
SEE PROJECT SPECIAL PROVISIONS

8/17/99
05-JAN-2015 10:11
R:\Environmental\Design\B-5124_EC_PSH8.dgn
wcopeland BL: REV7.1416