PROJECT REFERENCE NO.	SHEET NO.
B-5124	EC-10/CONST.9
R/W SHEET NO.	
ROADWAY DESIGN ENGINEER	HYDRAULICS ENGINEER

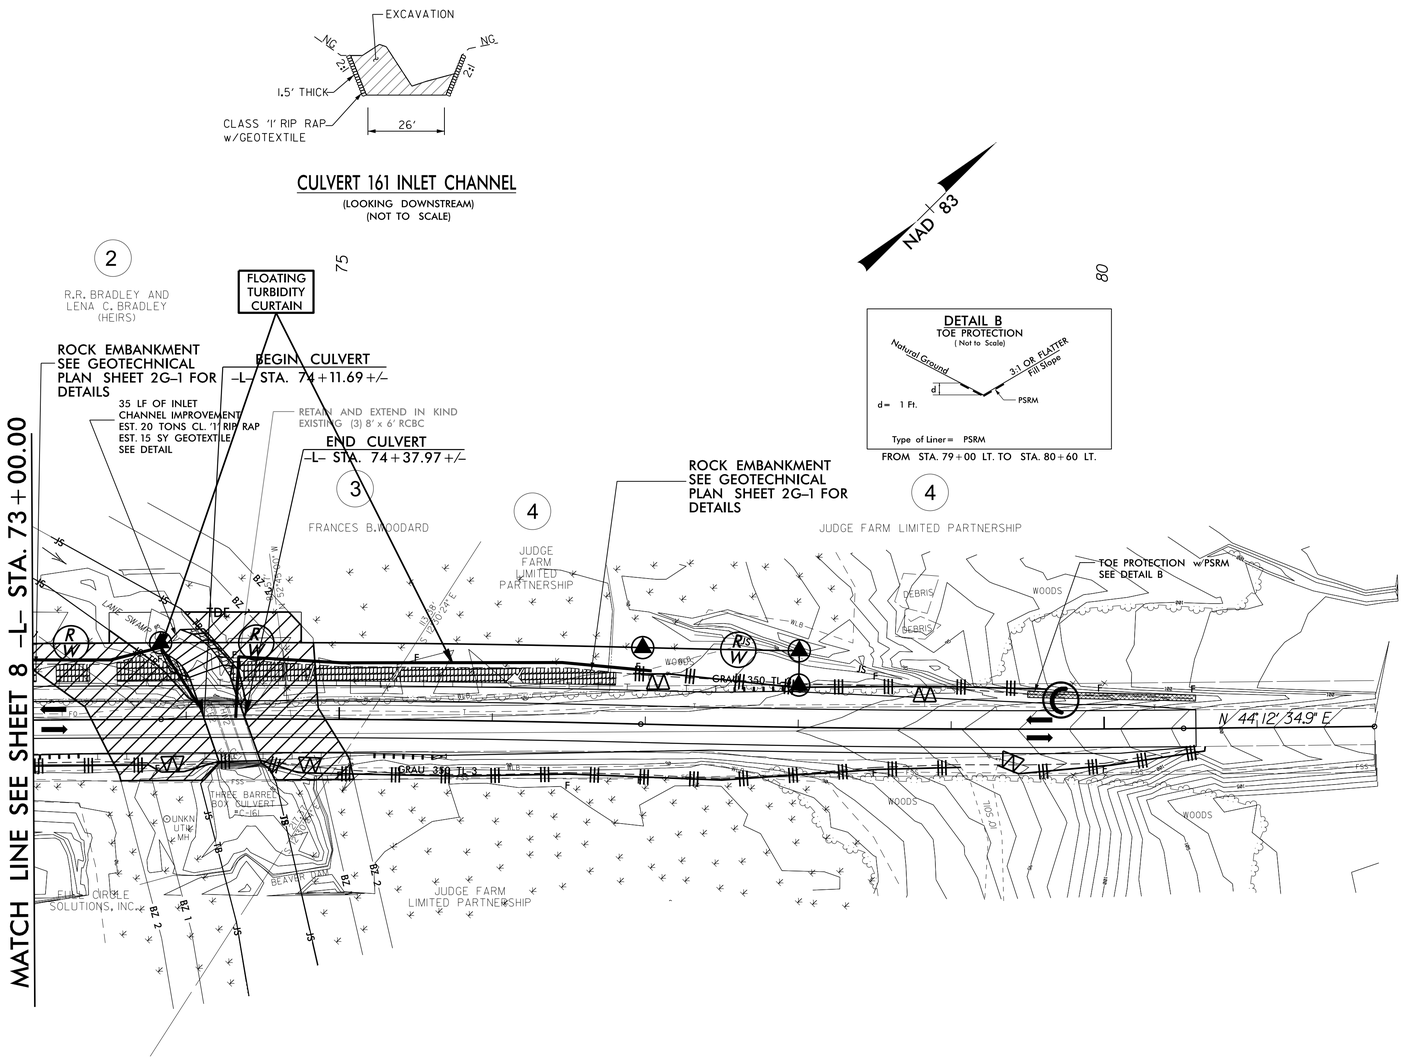

CLEARING AND GRUBBING
EROSION CONTROL FOR
CONSTRUCTION SHEET 9

NOTE:
PLACE TEMPORARY ROCK SEDIMENT DAMS TYPE – B AND TEMPORARY ROCK SILT CHECKS TYPE – A AT DRAINAGE OUTLETS.

ENVIRONMENTALLY SENSITIVE AREA
SEE PROJECT SPECIAL PROVISIONS

8/17/99
05-JAN-2015 10:17
R:\Environmental\Design\B-5124_EC_PSH9.dgn
$$$$USERNAME$$$$
$$$$DATE$$$$