PROJECT REFERENCE NO.	SHEET NO.
B-5124	EC-4/CONST.4
R/W SHEET NO.	
ROADWAY DESIGN ENGINEER	HYDRAULICS ENGINEER

NOTE:
PLACE TEMPORARY ROCK SEDIMENT DAMS TYPE – B AND TEMPORARY ROCK SILT CHECKS TYPE – A AT DRAINAGE OUTLETS.

CLEARING AND GRUBBING
EROSION CONTROL FOR
CONSTRUCTION SHEET 4

NAD 83

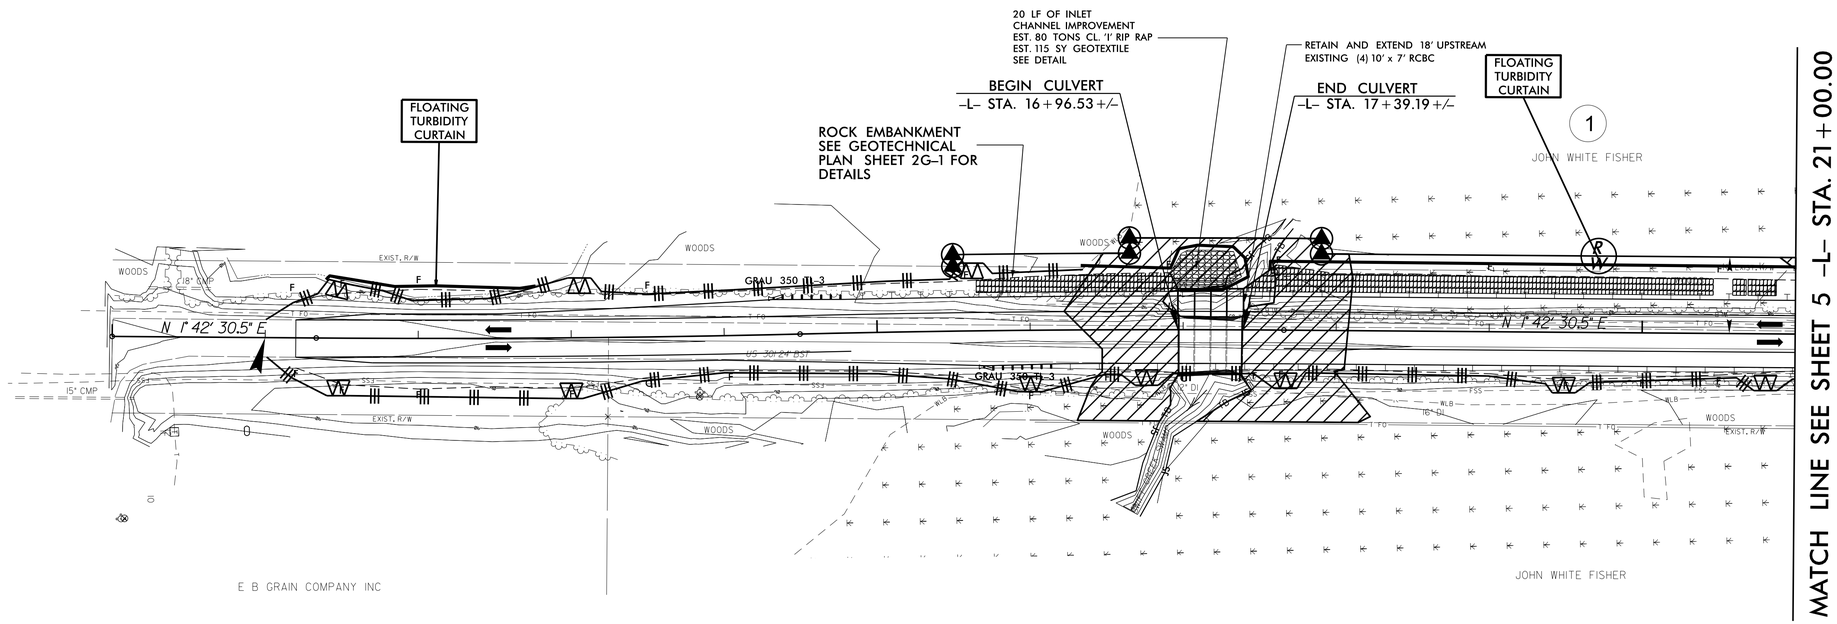

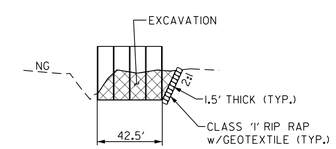

EST. DDE 240 CY

CULVERT 70 INLET CHANNEL

(LOOKING DOWNSTREAM)
(NOT TO SCALE)

ENVIRONMENTALLY SENSITIVE AREA
SEE PROJECT SPECIAL PROVISIONS

8/17/99

05-JAN-2015 09:20
R:\Environmental\Design\B-5124_EC_PSH4.dgn
MicroStation V8 REV(7.1.6)