| TIP NO. | SHEET NO. |
|---|---|
| B-5124 | SIGN-5 |

APPROVED: DocuSigned by: Ayman Alqudwah F32AC5CAF965472...

DATE: 1/5/2015

SEAL

NORTH CAROLINA PROFESSIONAL SEAL 028387 ENGINEER AYMAN I. ALQUDWAH

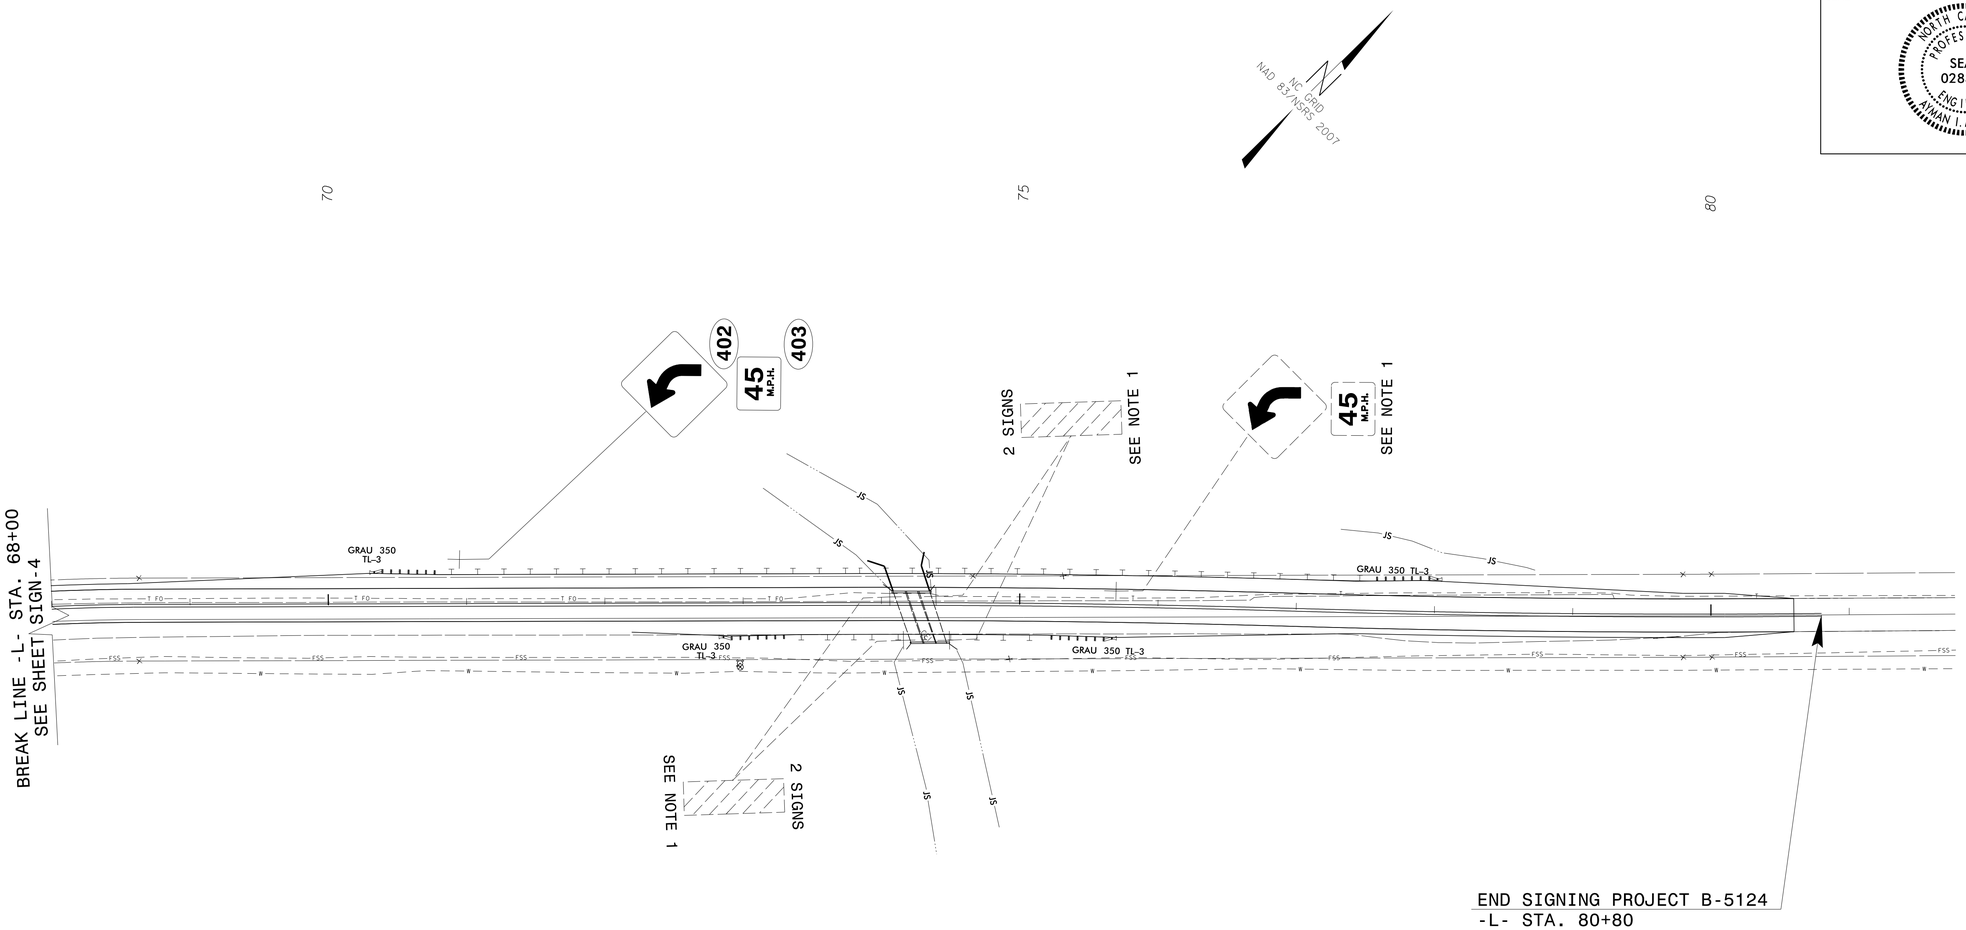


***EXISTING & PROPOSED SIGNS***
***US HWY 301***
***–L– 68+00 TO STA. 80+80***

1/5/2015
P:\TIPProjects-B\B5124\Traffic\Signing\CADD\Signing Layout Plans\b5124_sgn_psh_s05.dgn
User:ericward