PROJECT REFERENCE NO.	SHEET NO.
B-5124	UO-06

UTILITIES BY OTHERS

NOTE:
ALL PROPOSED UTILITY WORK SHOWN ON THIS SHEET WILL BE DONE BY OTHERS. NO PAYMENT WILL BE MADE TO THE CONTRACTOR FOR PROPOSED UTILITY WORK SHOWN ON THIS SHEET.

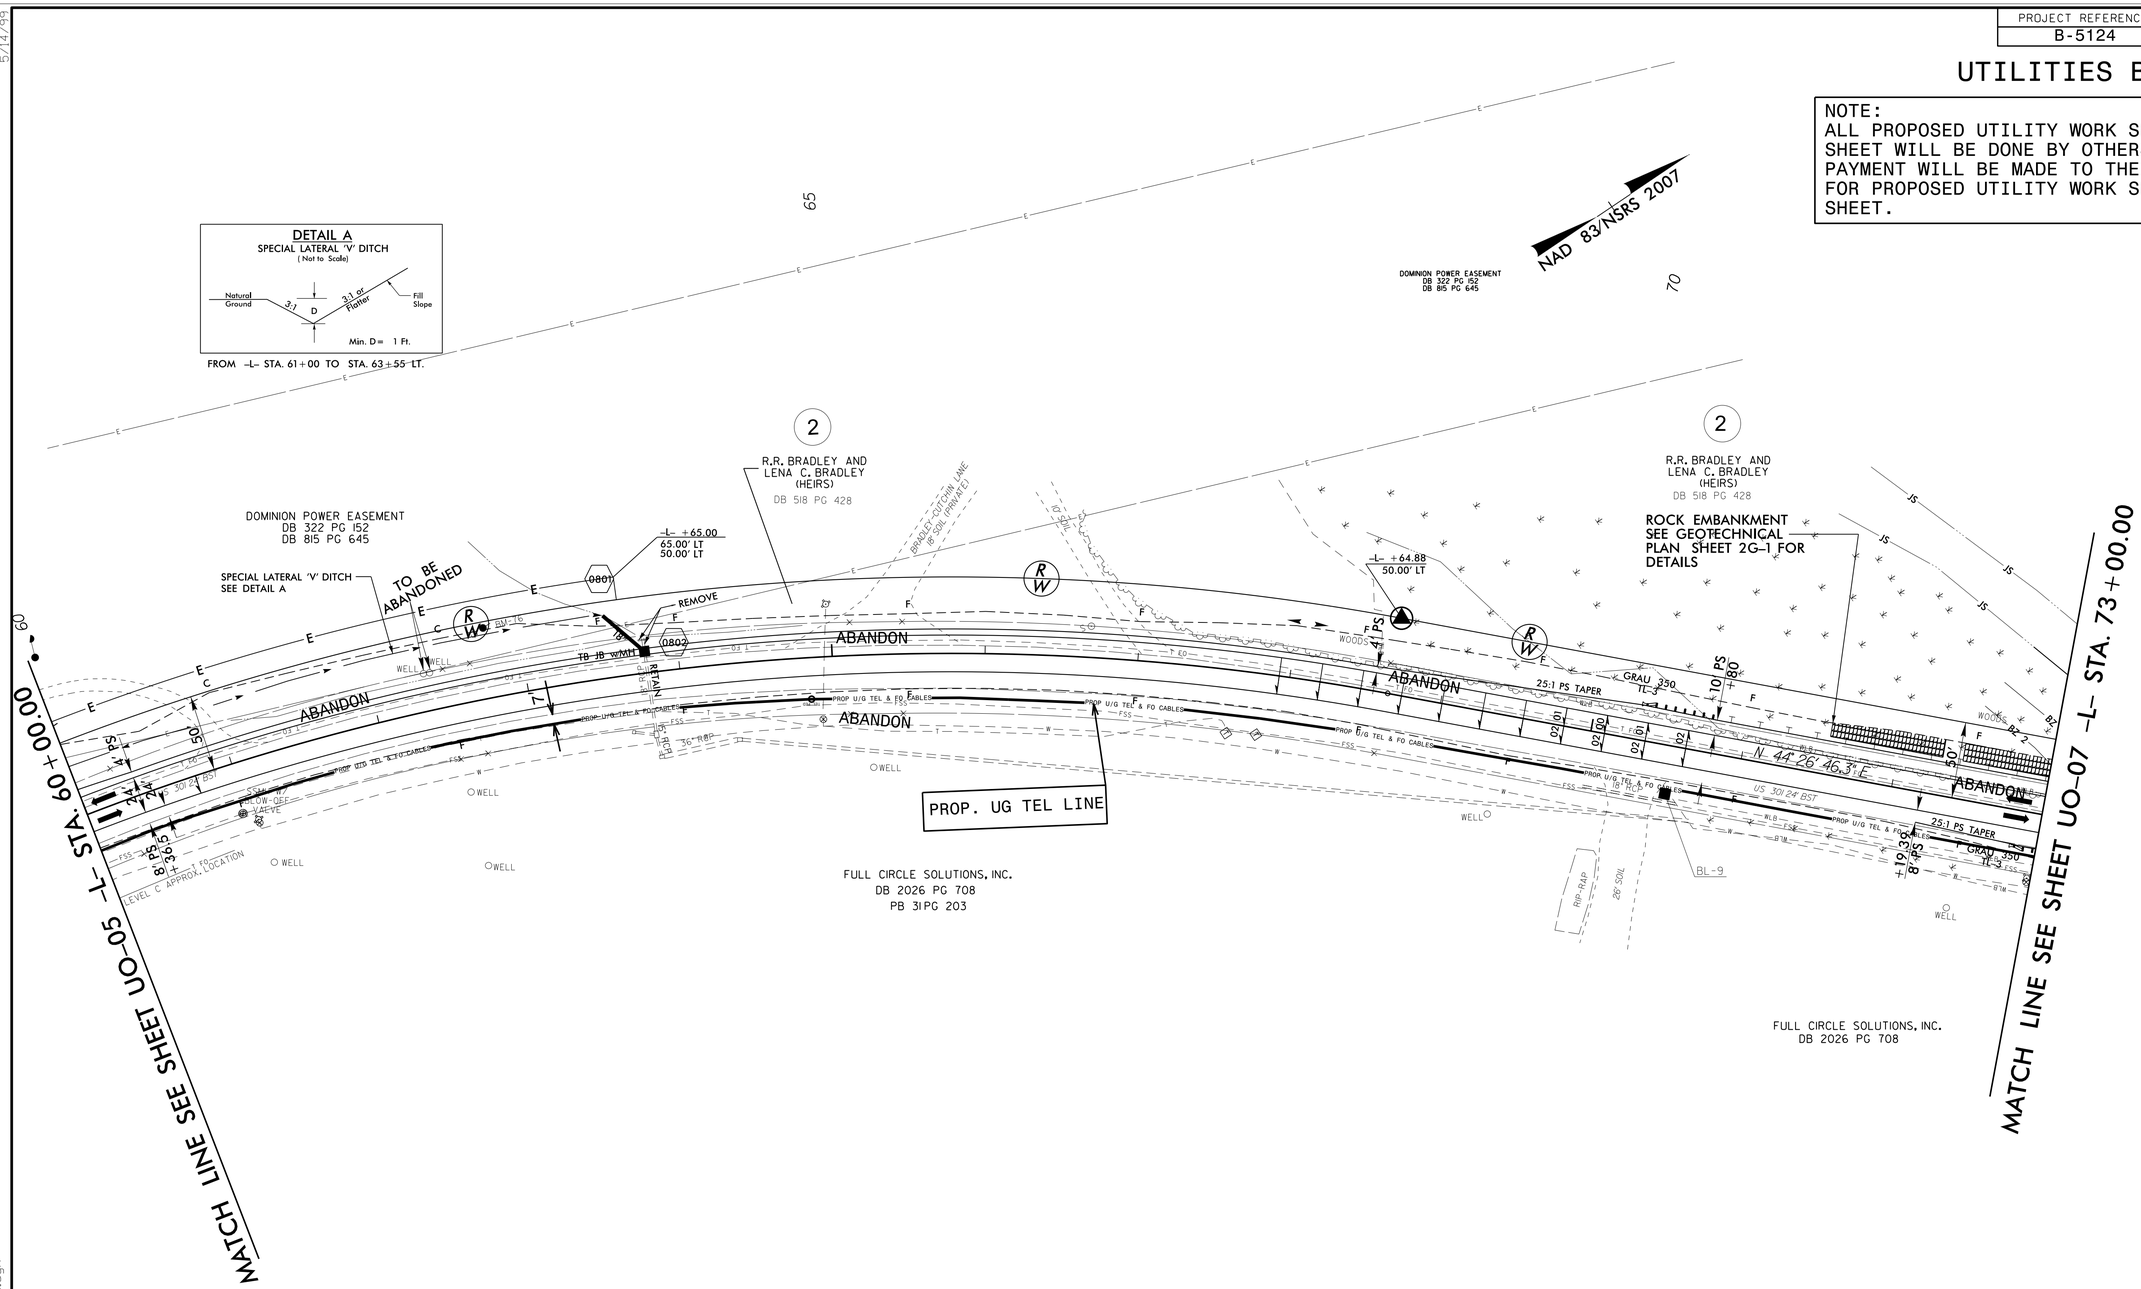

-L-

PI Sta 63+08.80
△ = 42° 44' 15.8" (RT)
D = 3° 39' 14.6"
L = 1,169.59'
T = 613.51'
R = 1,568.00'
SE = .08

NOTES:
1) SEE SHEET 12 FOR -L- PROFILE

5/14/99
26-JAN-2015 10:35
Engineering\TPB\Proj\B-5124_ut_rdg8_U006_psh.dgn