PROJECT REFERENCE NO.	SHEET NO.
B-5124	U0-04

UTILITIES BY OTHERS

NOTE:
ALL PROPOSED UTILITY WORK SHOWN ON THIS SHEET WILL BE DONE BY OTHERS. NO PAYMENT WILL BE MADE TO THE CONTRACTOR FOR PROPOSED UTILITY WORK SHOWN ON THIS SHEET.

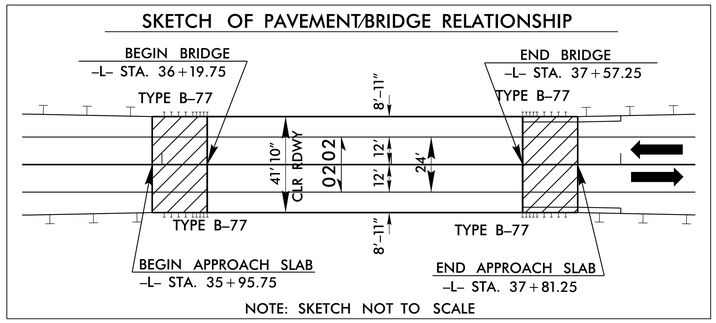

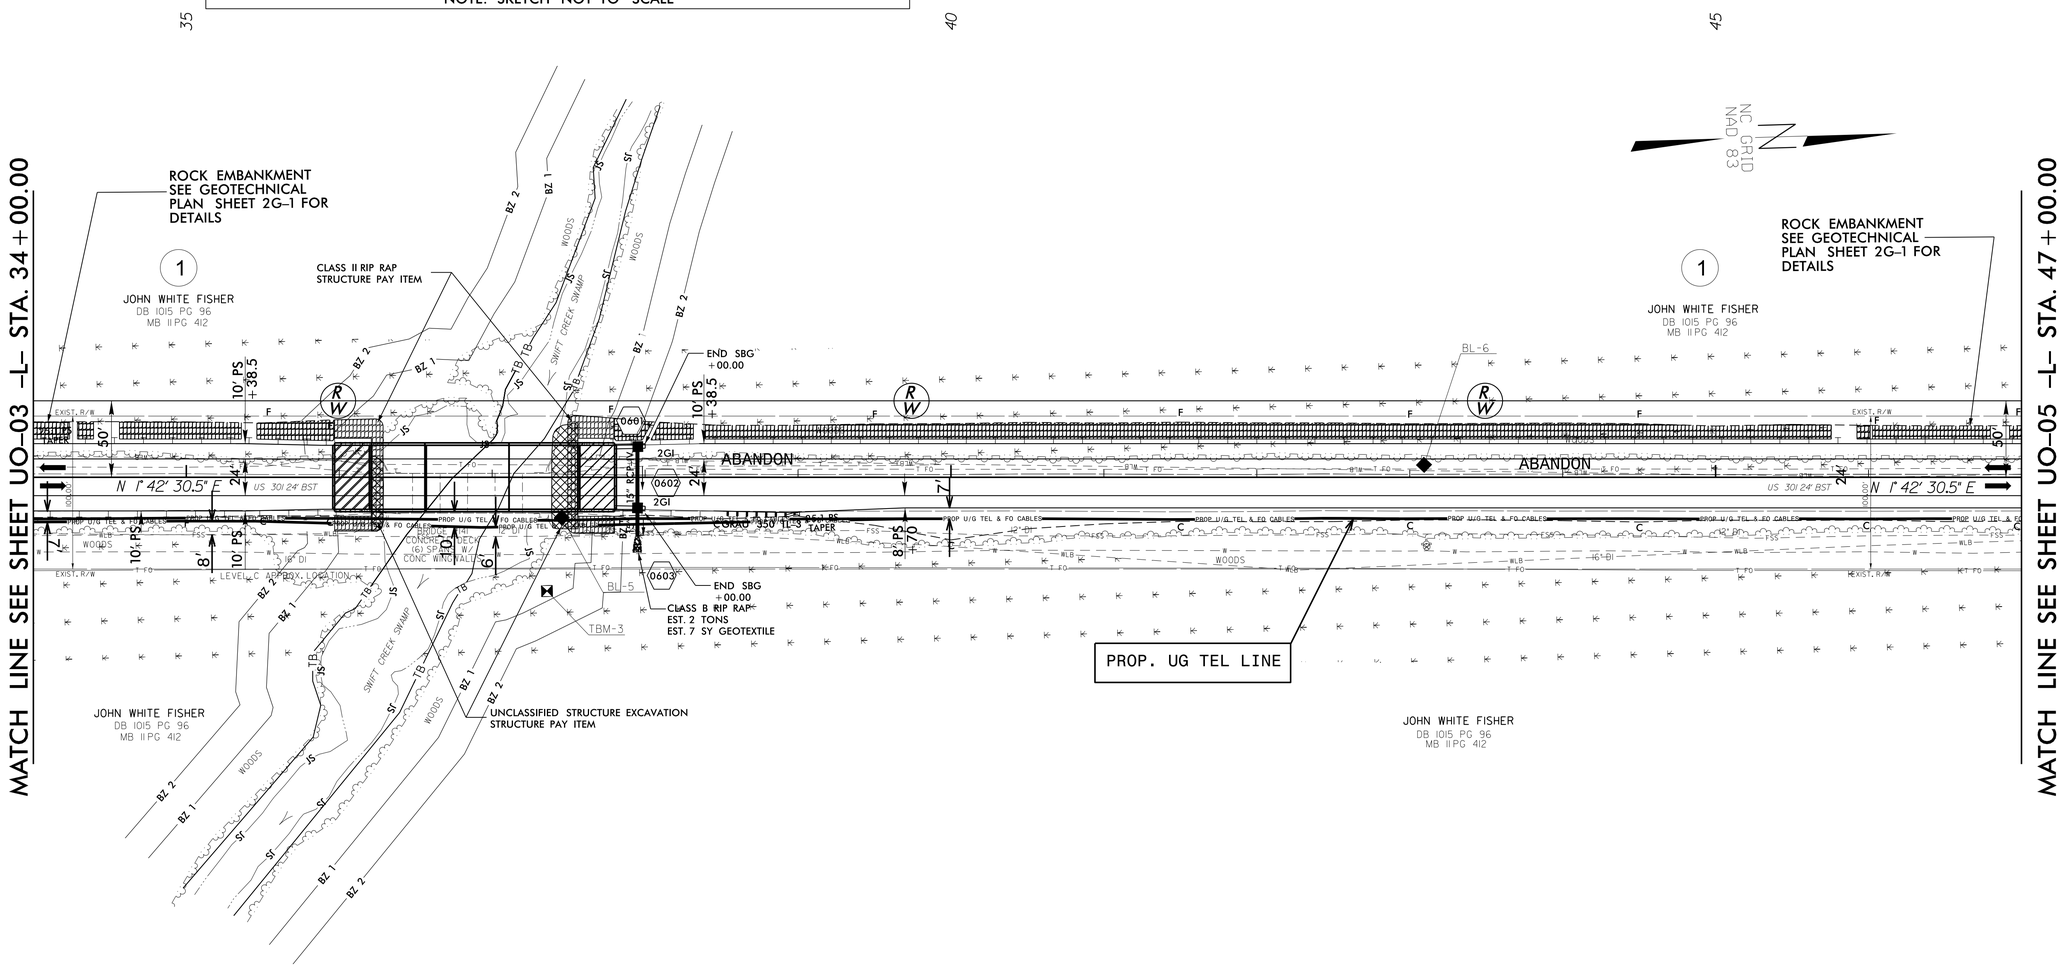

APPROACH SLAB

NOTES:
1) SEE SHEET 11 FOR -L- PROFILE
2) SEE SHEETS S-XX THROUGH S-XX FOR STRUCTURE PLANS

5/14/99
26-JAN-2015 10:23
Engineering\Utilities\Proj\B-5124_ut_rdy6_U004_psh.dgn
$$$$USERNAME$$$$