PROJECT REFERENCE NO.	SHEET NO.
B-5124	UO-05

UTILITIES BY OTHERS

NAD 83/NSRS 2007

NOTE:
ALL PROPOSED UTILITY WORK SHOWN ON THIS SHEET WILL BE DONE BY OTHERS. NO PAYMENT WILL BE MADE TO THE CONTRACTOR FOR PROPOSED UTILITY WORK SHOWN ON THIS SHEET.

DETAIL A
SPECIAL LATERAL 'V' DITCH
(Not to Scale)

FROM –L– STA. 58+00 TO STA. 60+80 LT.

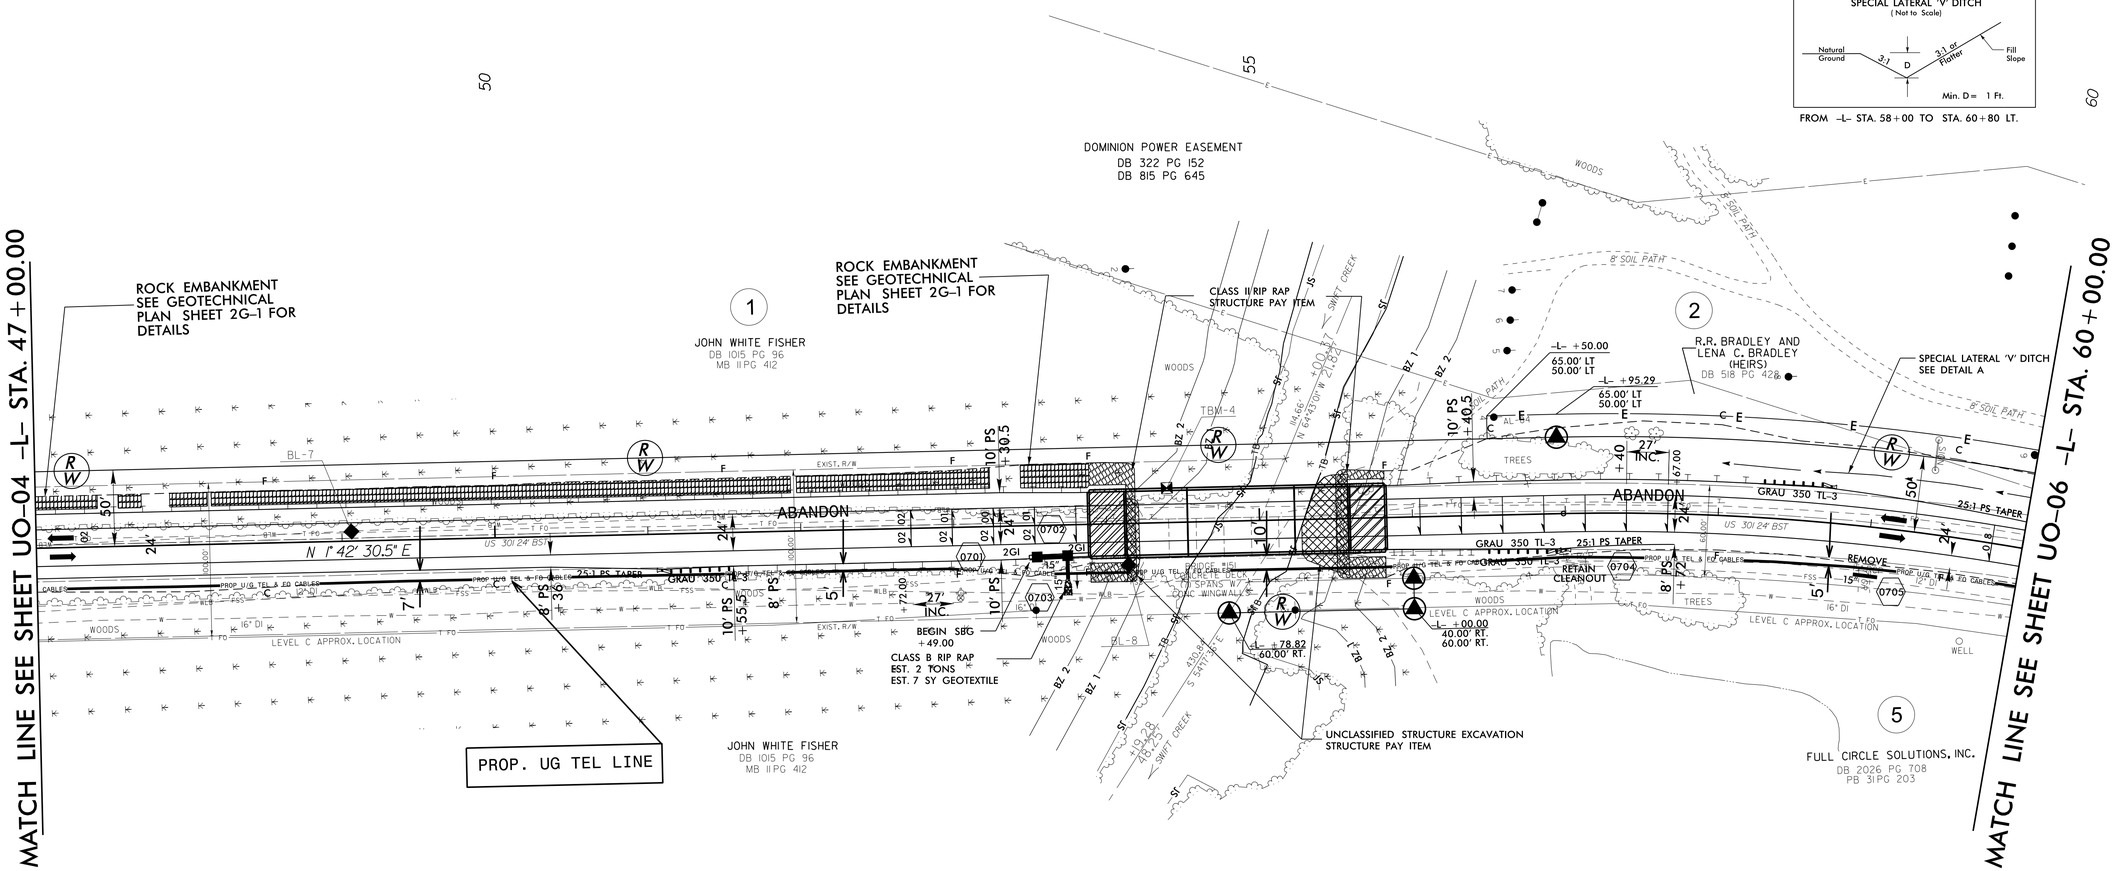

SKETCH OF PAVEMENT/BRIDGE RELATIONSHIP

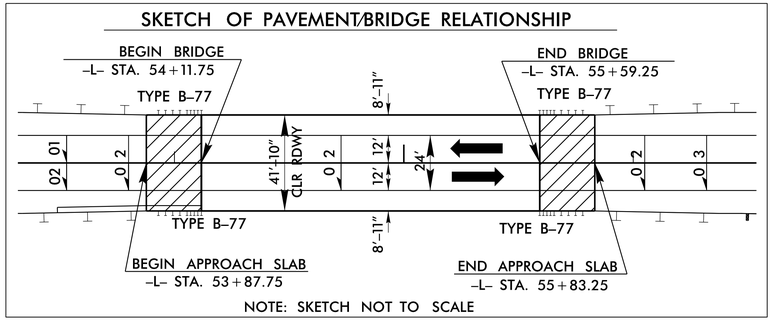

NOTE: SKETCH NOT TO SCALE

–L–

PI Sta 63+08.80
Δ = 42° 44' 15.8" (RT)
D = 3° 39' 14.6"
L = 1,169.59'
T = 613.51'
R = 1,568.00'
SE = .08

APPROACH SLAB

08/12/08
26-JAN-2015 10:28
Engineering\B-5124\Proj\B-5124_ut_rdy7_U005_psh.dgn
$$$$USERNAME$$$$