09/08/99

TIP PROJECT: B–5124

T.I.P. NO.	SHEET NO.
B–5124	UO–1

STATE OF NORTH CAROLINA
DIVISION OF HIGHWAYS

UTILITIES BY OTHERS PLANS
NASH COUNTY

LOCATION: REPLACE BRIDGES NO. 85, 141, AND 151 OVER SWIFT CREEK ON US–301

TYPE OF WORK: RELOCATION OF UTILITY LINES

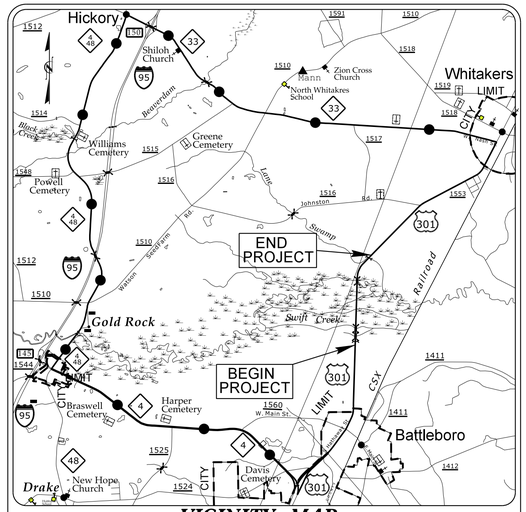

VICINITY MAP
NOT TO SCALE
OFFSITE DETOUR

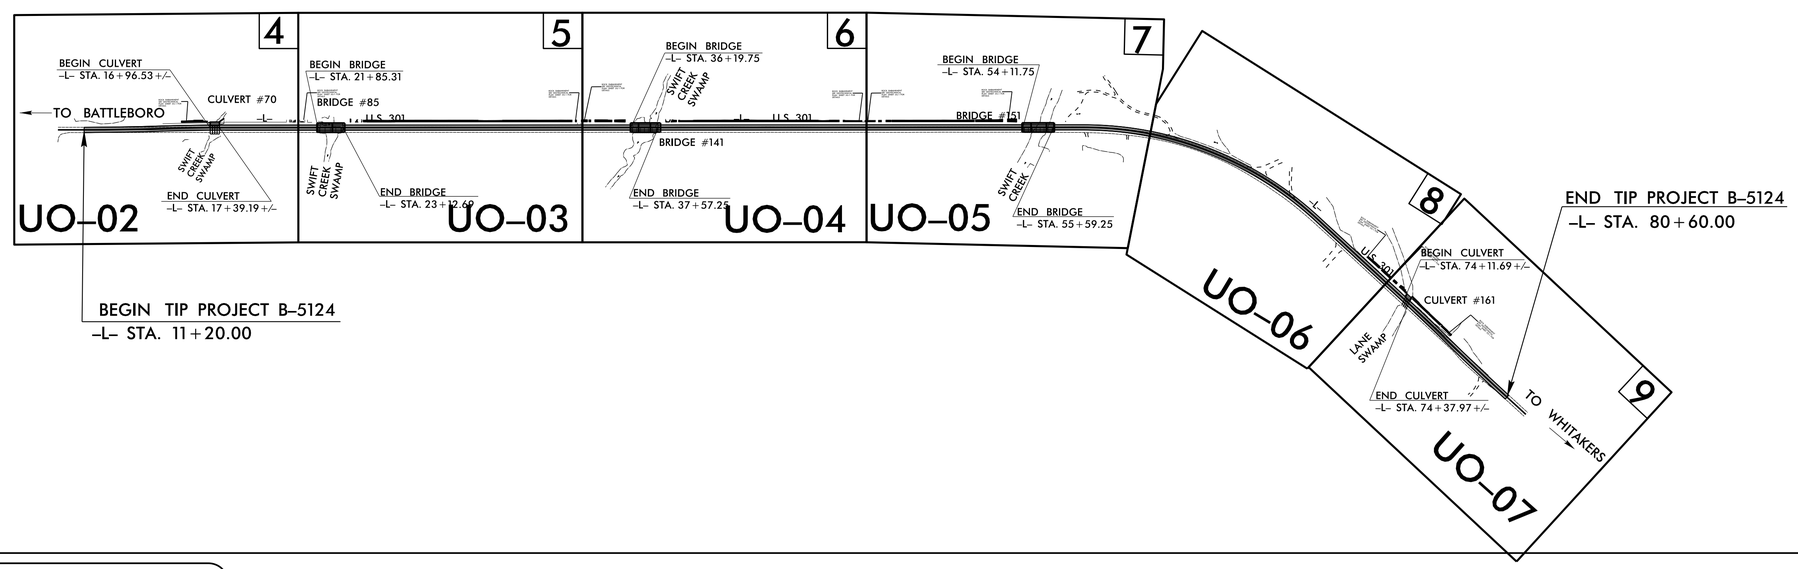

GRAPHIC SCALES

50 25 0 50 100
PLANS

50 25 0 50 100
PROFILE (HORIZONTAL)

10 5 0 10 20
PROFILE (VERTICAL)

INDEX OF SHEETS

SHEET NO.	DESCRIPTION
UO–1	TITLE SHEET
UO–02 THRU UO–07	UTILITY BY OTHERS PLAN SHEETS

UTILITY OWNERS ON PROJECT

(A) CenturyLink
(B) Dominion Power

PREPARED IN THE OFFICE OF:
DIVISION OF HIGHWAYS
UTILITIES UNIT
UTILITIES ENGINEERING
1555 MAIL SERVICES CENTER
RALEIGH NC 27699–1555
PHONE (919) 707–6690
FAX (919) 250–4151

Roger Worthington, P.E.	UTILITIES SECTION ENGINEER
Corey Bousquet, P.E.	UTILITIES SQUAD LEADER PROJECT ENGINEER
Kifah Kamil	UTILITIES PROJECT DESIGNER

26-JAN-2015 10:12
R:\Utilities\Engineering\UBO\Proj\B5124_ut_tsh_U001_psh.dgn
$$$$USERNAME$$$$