PROJECT REFERENCE NO.	SHEET NO.
B-5124	U0-2

UTILITIES BY OTHERS

NOTE:
ALL PROPOSED UTILITY WORK SHOWN ON THIS SHEET WILL BE DONE BY OTHERS. NO PAYMENT WILL BE MADE TO THE CONTRACTOR FOR PROPOSED UTILITY WORK SHOWN ON THIS SHEET.

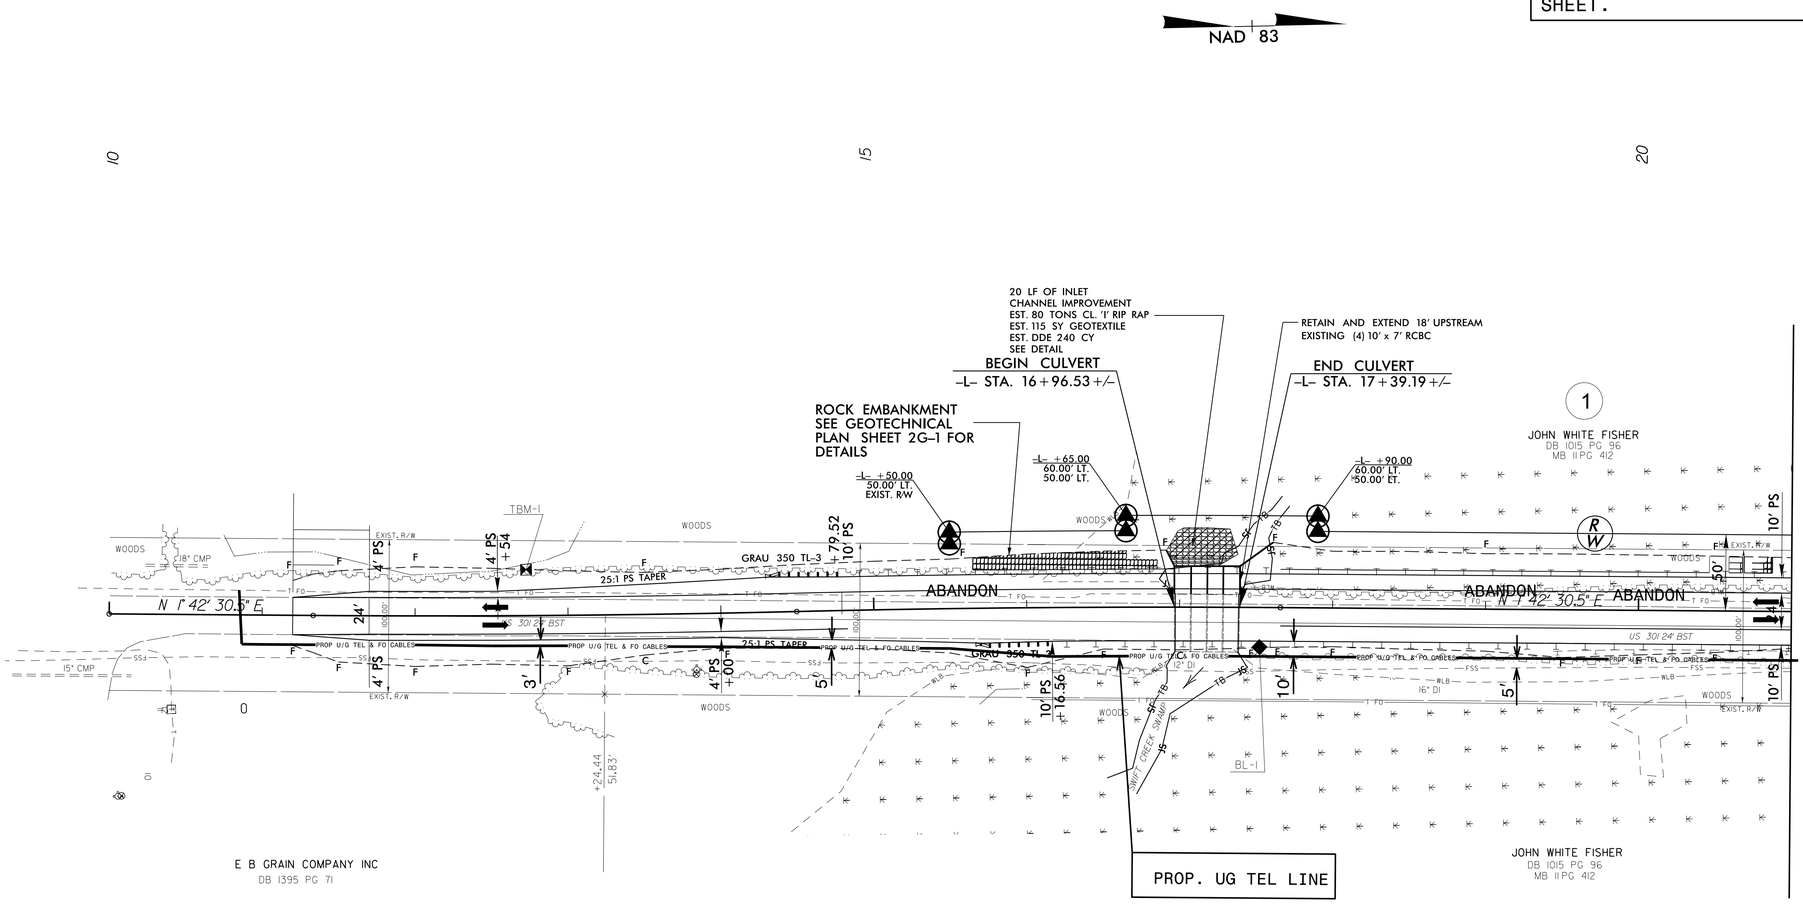

-L-

PI Sta 12+91.49	PI Sta 16+07.73
△ = 1° 48' 42.9" (LT)	△ = 1° 48' 42.9" (RT)
D = 0° 34' 22.6"	D = 0° 34' 22.6"
L = 316.24'	L = 316.24'
T = 158.13'	T = 158.13'
R = 10,000.00'	R = 10,000.00'
SE = 0.02	SE = 0.02

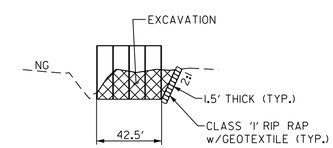

CULVERT 70 INLET CHANNEL
(LOOKING DOWNSTREAM)
(NOT TO SCALE)

NOTES:
1) SEE SHEET 10 FOR -L- PROFILE
2) SEE SHEETS C-XX THROUGH C-XX FOR CULVERT PLANS

5/14/99

26-JAN-2015 10:16
Engineering\Unit\Proj\B-5124_ut_rdy4_U002_psh.dgn
$$$$CHOWESS