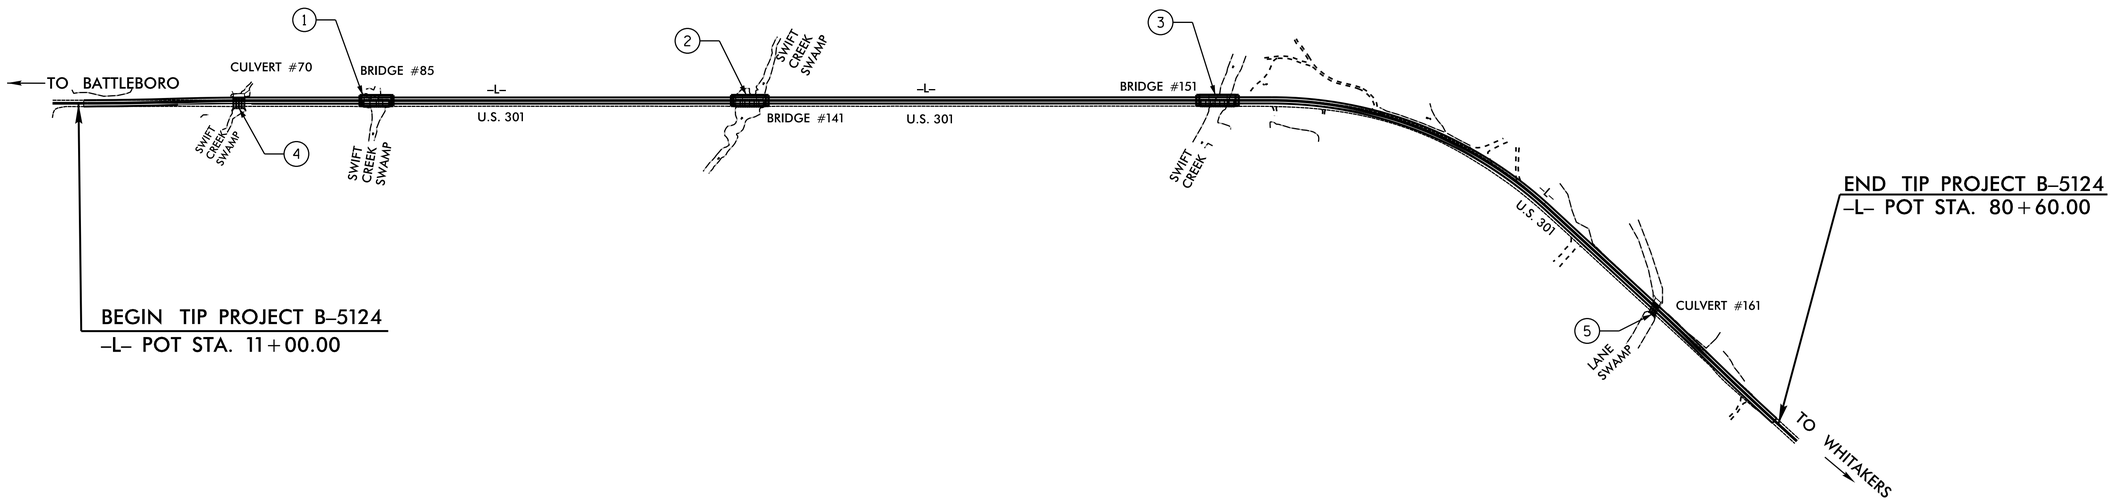

INDEX

STR. #	STATION	DESCRIPTION	SHEET #
1	22+49.00 -L-	BRIDGE OVER SWIFT CREEK OVERFLOW ON US 301 BETWEEN SR 1560 & SR 1516	S-1 THRU S-22
2	36+88.50 -L-	BRIDGE OVER SWIFT CREEK OVERFLOW ON US 301 BETWEEN SR 1560 & SR 1516	S-23 THRU S-46
3	54+85.50 -L-	BRIDGE OVER SWIFT CREEK ON US 301 BETWEEN SR 1560 & SR 1516	S-47 THRU S-71
4	17+17.80 -L-	QUADRUPLE 10'-0" X 7'-0" CONCRETE BOX CULVERT ON US 301 AT SWIFT CREEK SWAMP BETWEEN SR 1560 & SR 1516	C-1 THRU C-10
5	74+25.00 -L-	TRIPLE 8'-0" X 6'-0" CONCRETE BOX CULVERT ON US 301 AT LANE SWAMP BETWEEN SR 1560 & SR 1516	C-11 THRU C-20

PROJECT NO. B-5124
NASH COUNTY

STATE OF NORTH CAROLINA
DEPARTMENT OF TRANSPORTATION
RALEIGH

INDEX

REVISIONS						SHEET NO.
NO.	BY:	DATE:	NO.	BY:	DATE:	
1			3			TOTAL SHEETS
2			4			

DRAWN BY : _____ DATE : 2/19/15
CHECKED BY : - DATE : -

06-MAR-2015 14:55
R:\Structures\FinalPlans\DocuSign Setup\400_001_B-5124_SMU_S0.dgn
nruffin